TAX MAP
BOROUGH OF FAIR LAWN

BERGEN COUNTY — NEW JERSEY
SCALE: 1"=100' — DECEMBER 2004

BIRDSALL ENGINEERING, INC.
611 INDUSTRIAL WAY WEST. EATONTOWN, NEW JERSEY 07724
CERTIFICATE OF AUTHORIZATION NO. 24GA27989800
WILLIAM SCHINDLER JR., PROFESSIONAL LAND SURVEYOR, LIC. NO. GS27188

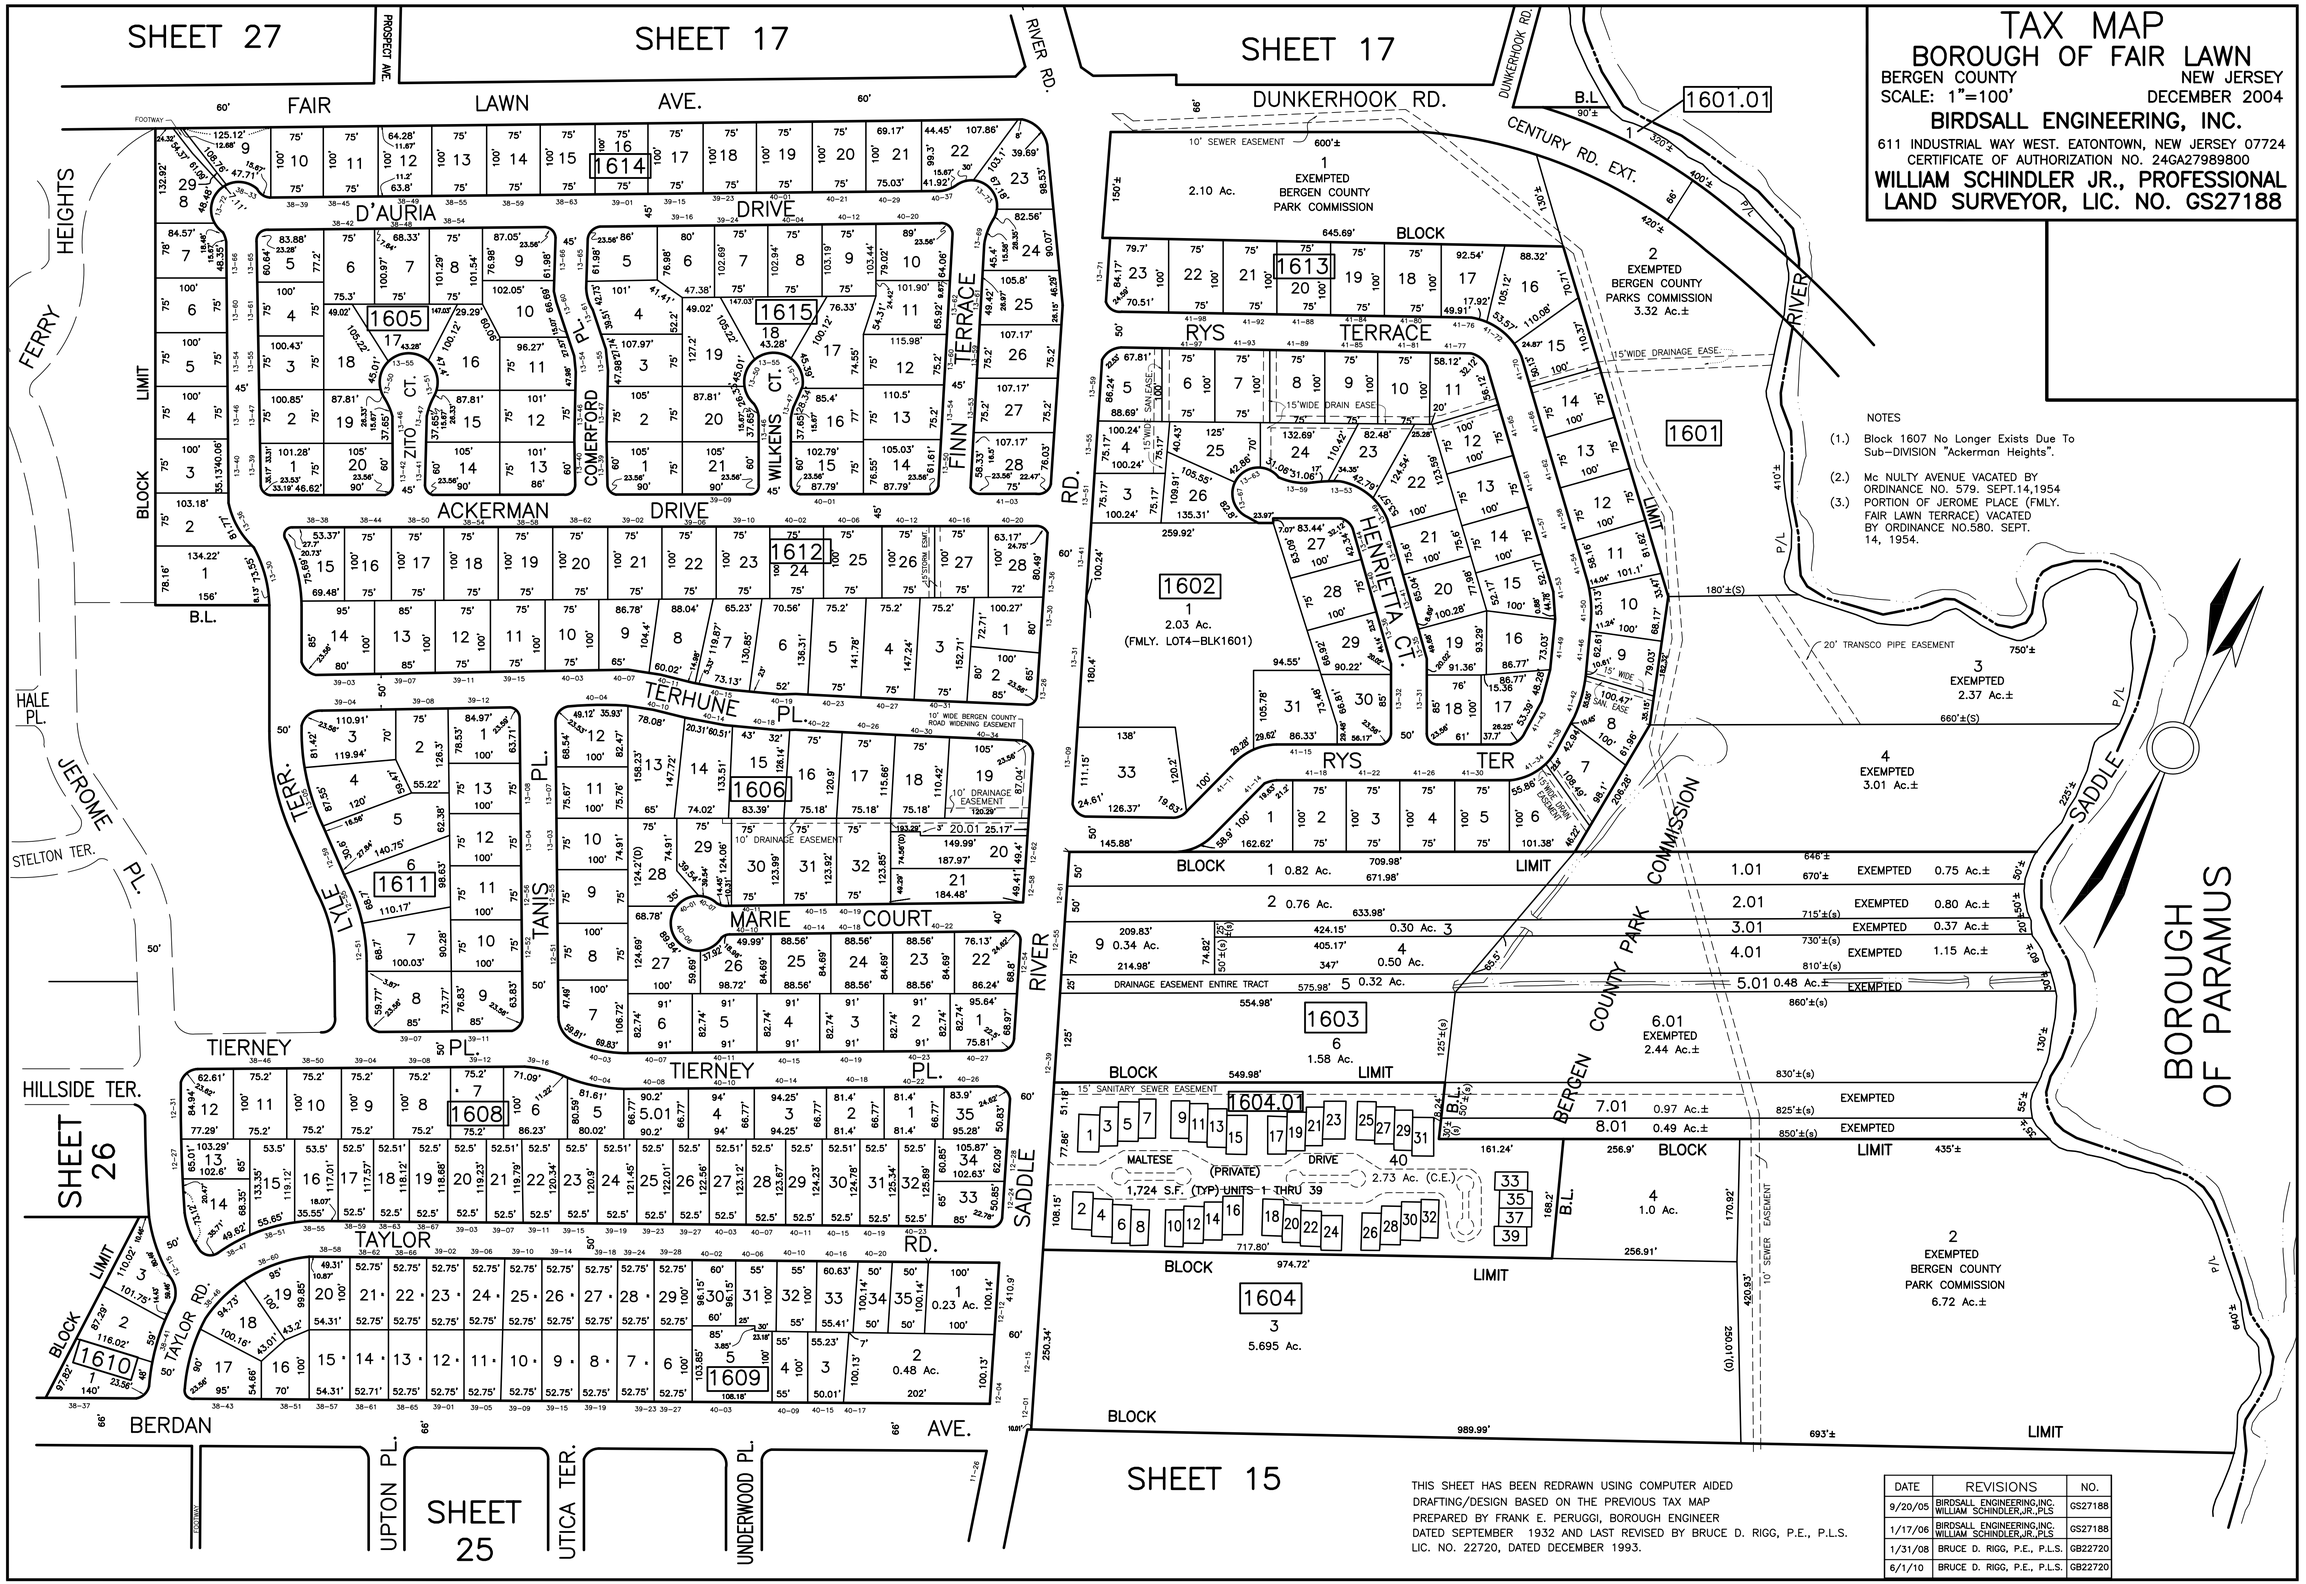

NOTES

(1.) Block 1607 No Longer Exists Due To Sub-DIVISION "Ackerman Heights".

(2.) Mc NULTY AVENUE VACATED BY ORDINANCE NO. 579. SEPT.14,1954

(3.) PORTION OF JEROME PLACE (FMLY. FAIR LAWN TERRACE) VACATED BY ORDINANCE NO.580. SEPT. 14, 1954.

THIS SHEET HAS BEEN REDRAWN USING COMPUTER AIDED DRAFTING/DESIGN BASED ON THE PREVIOUS TAX MAP PREPARED BY FRANK E. PERUGGI, BOROUGH ENGINEER DATED SEPTEMBER 1932 AND LAST REVISED BY BRUCE D. RIGG, P.E., P.L.S. LIC. NO. 22720, DATED DECEMBER 1993.

DATE	REVISIONS	NO.
9/20/05	BIRDSALL ENGINEERING,INC. WILLIAM SCHINDLER,JR.,PLS	GS27188
1/17/06	BIRDSALL ENGINEERING,INC. WILLIAM SCHINDLER,JR.,PLS	GS27188
1/31/08	BRUCE D. RIGG, P.E., P.L.S.	GB22720
6/1/10	BRUCE D. RIGG, P.E., P.L.S.	GB22720