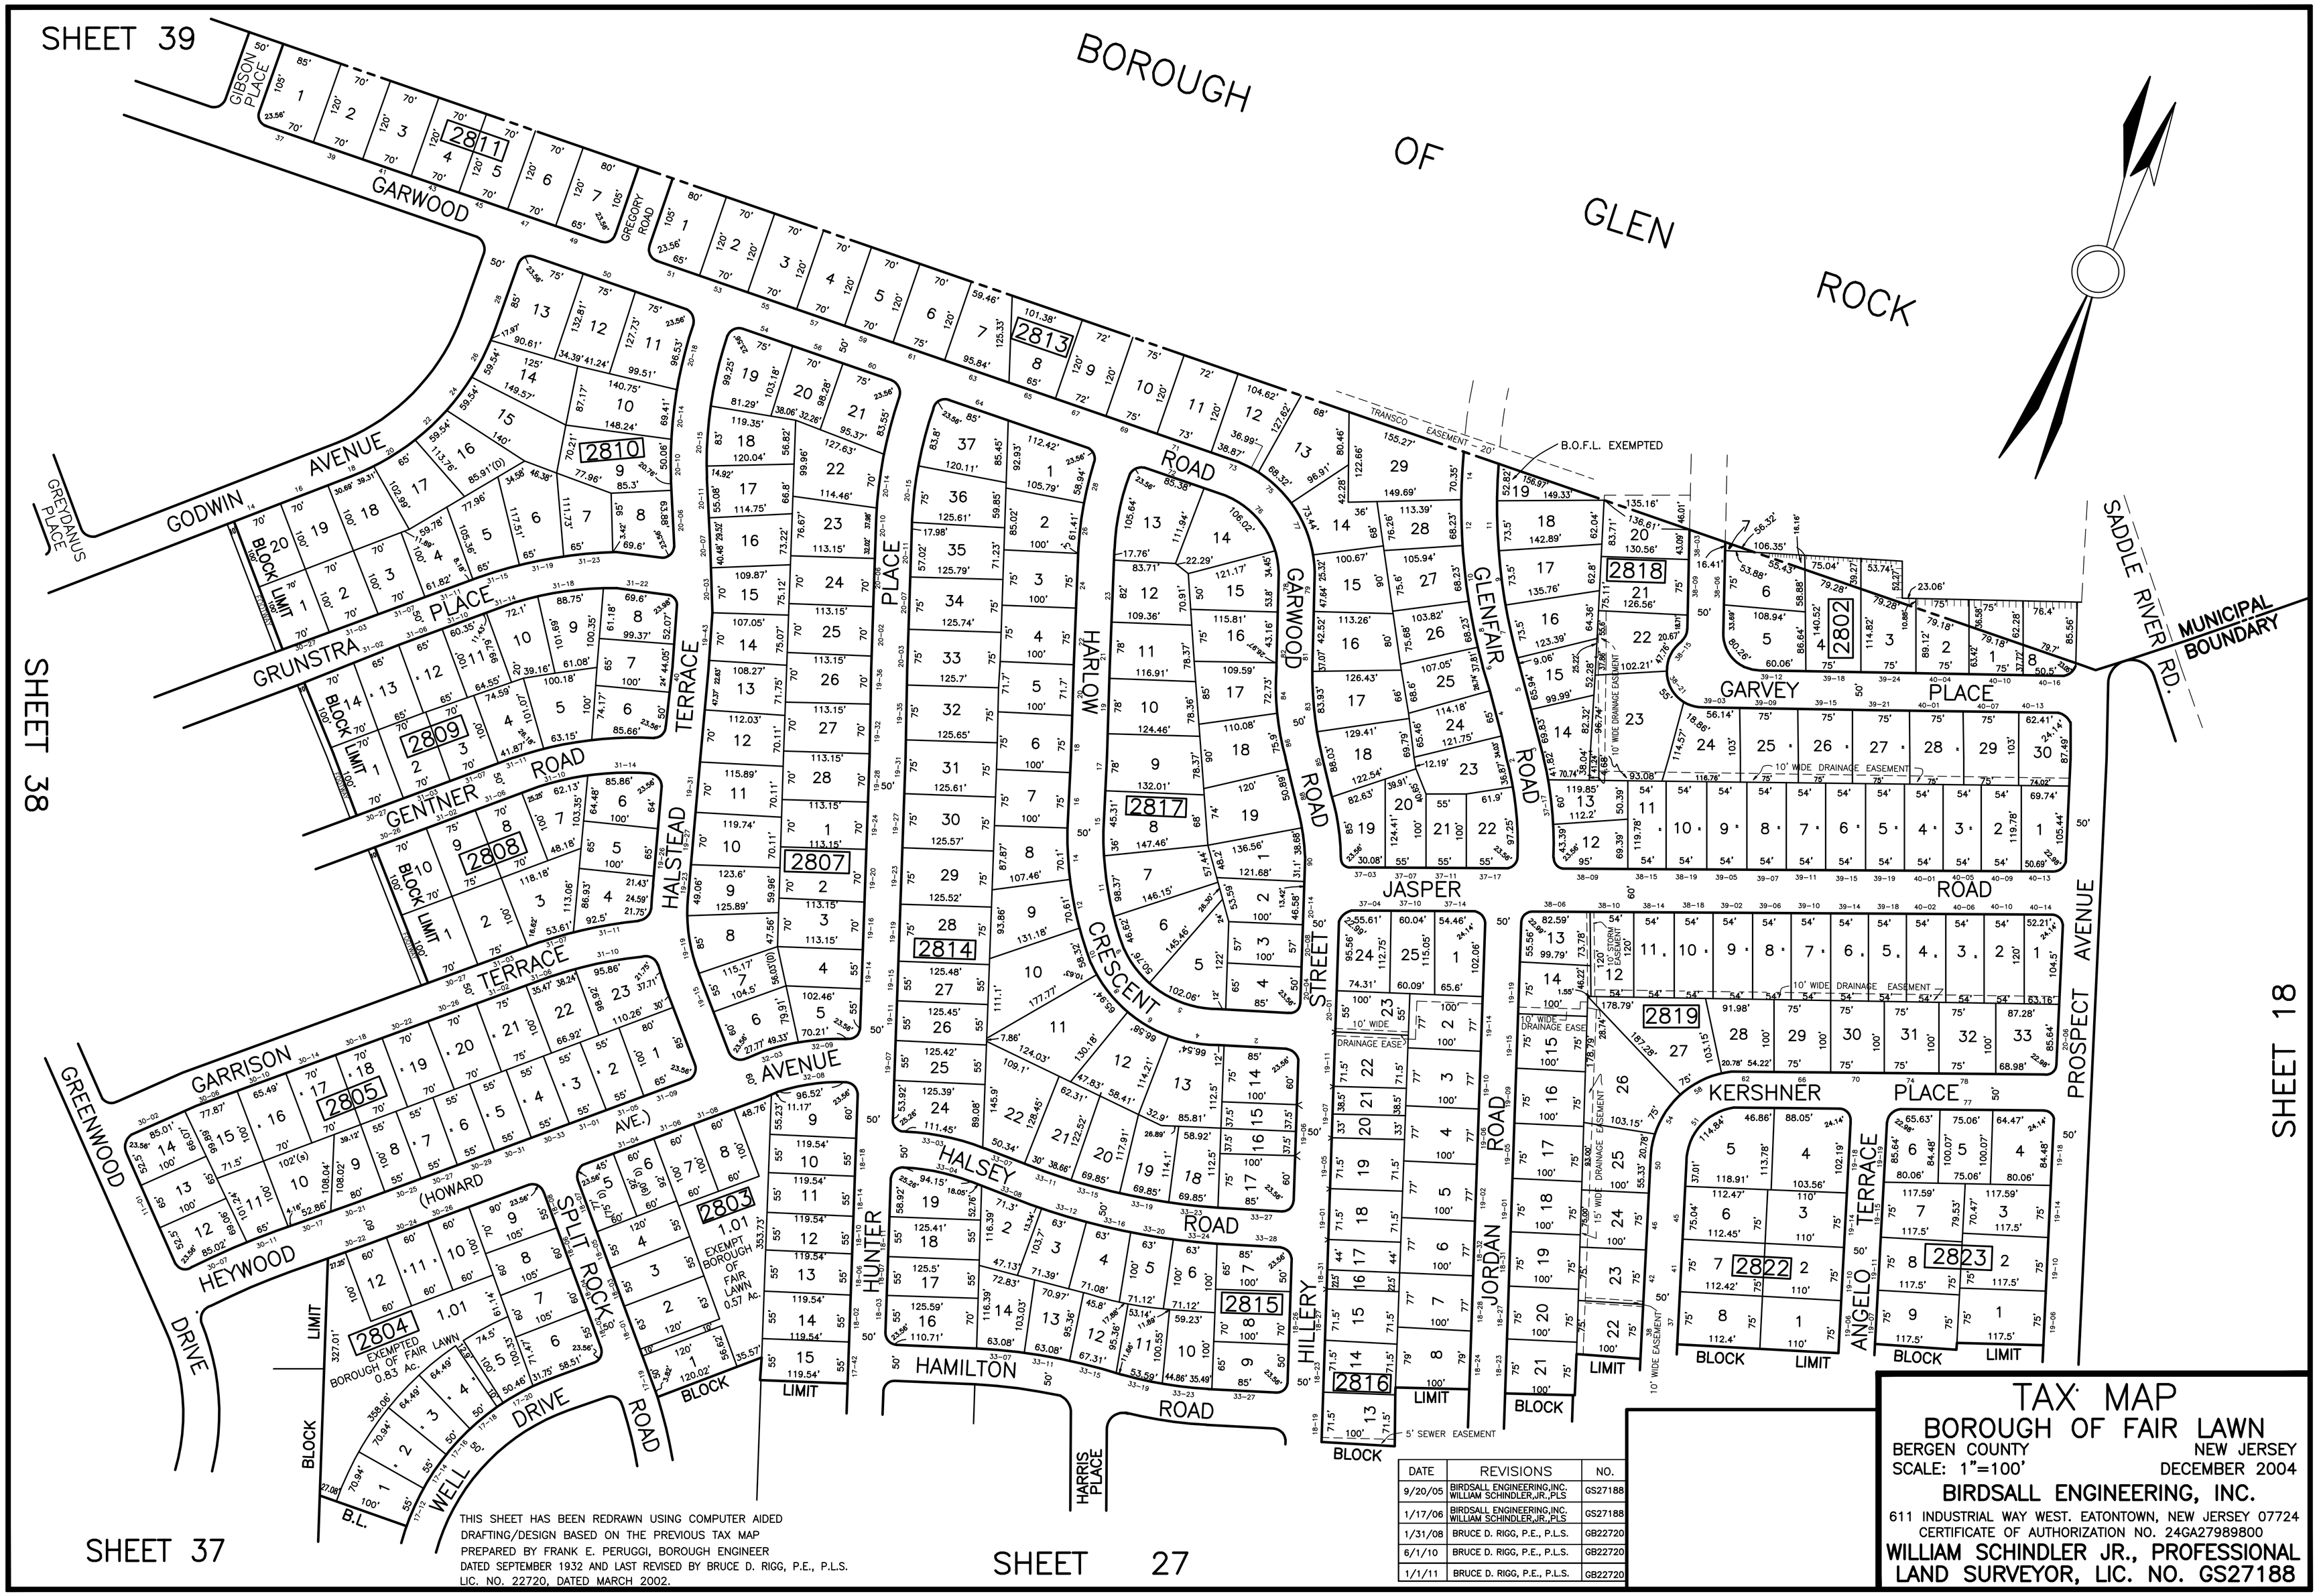


THIS SHEET HAS BEEN REDRAWN USING COMPUTER AIDED DRAFTING/DESIGN BASED ON THE PREVIOUS TAX MAP PREPARED BY FRANK E. PERUGGI, BOROUGH ENGINEER DATED SEPTEMBER 1932 AND LAST REVISED BY BRUCE D. RIGG, P.E., P.L.S. LIC. NO. 22720, DATED MARCH 2002.

| DATE | REVISIONS | NO. |
|---|---|---|
| 9/20/05 | BIRDSALL ENGINEERING,INC. WILLIAM SCHINDLER,JR.,PLS | GS27188 |
| 1/17/06 | BIRDSALL ENGINEERING,INC. WILLIAM SCHINDLER,JR.,PLS | GS27188 |
| 1/31/08 | BRUCE D. RIGG, P.E., P.L.S. | GB22720 |
| 6/1/10 | BRUCE D. RIGG, P.E., P.L.S. | GB22720 |
| 1/1/11 | BRUCE D. RIGG, P.E., P.L.S. | GB22720 |

# TAX MAP
## BOROUGH OF FAIR LAWN

BERGEN COUNTY NEW JERSEY
SCALE: 1"=100' DECEMBER 2004

**BIRDSALL ENGINEERING, INC.**
611 INDUSTRIAL WAY WEST. EATONTOWN, NEW JERSEY 07724
CERTIFICATE OF AUTHORIZATION NO. 24GA27989800
**WILLIAM SCHINDLER JR., PROFESSIONAL LAND SURVEYOR, LIC. NO. GS27188**