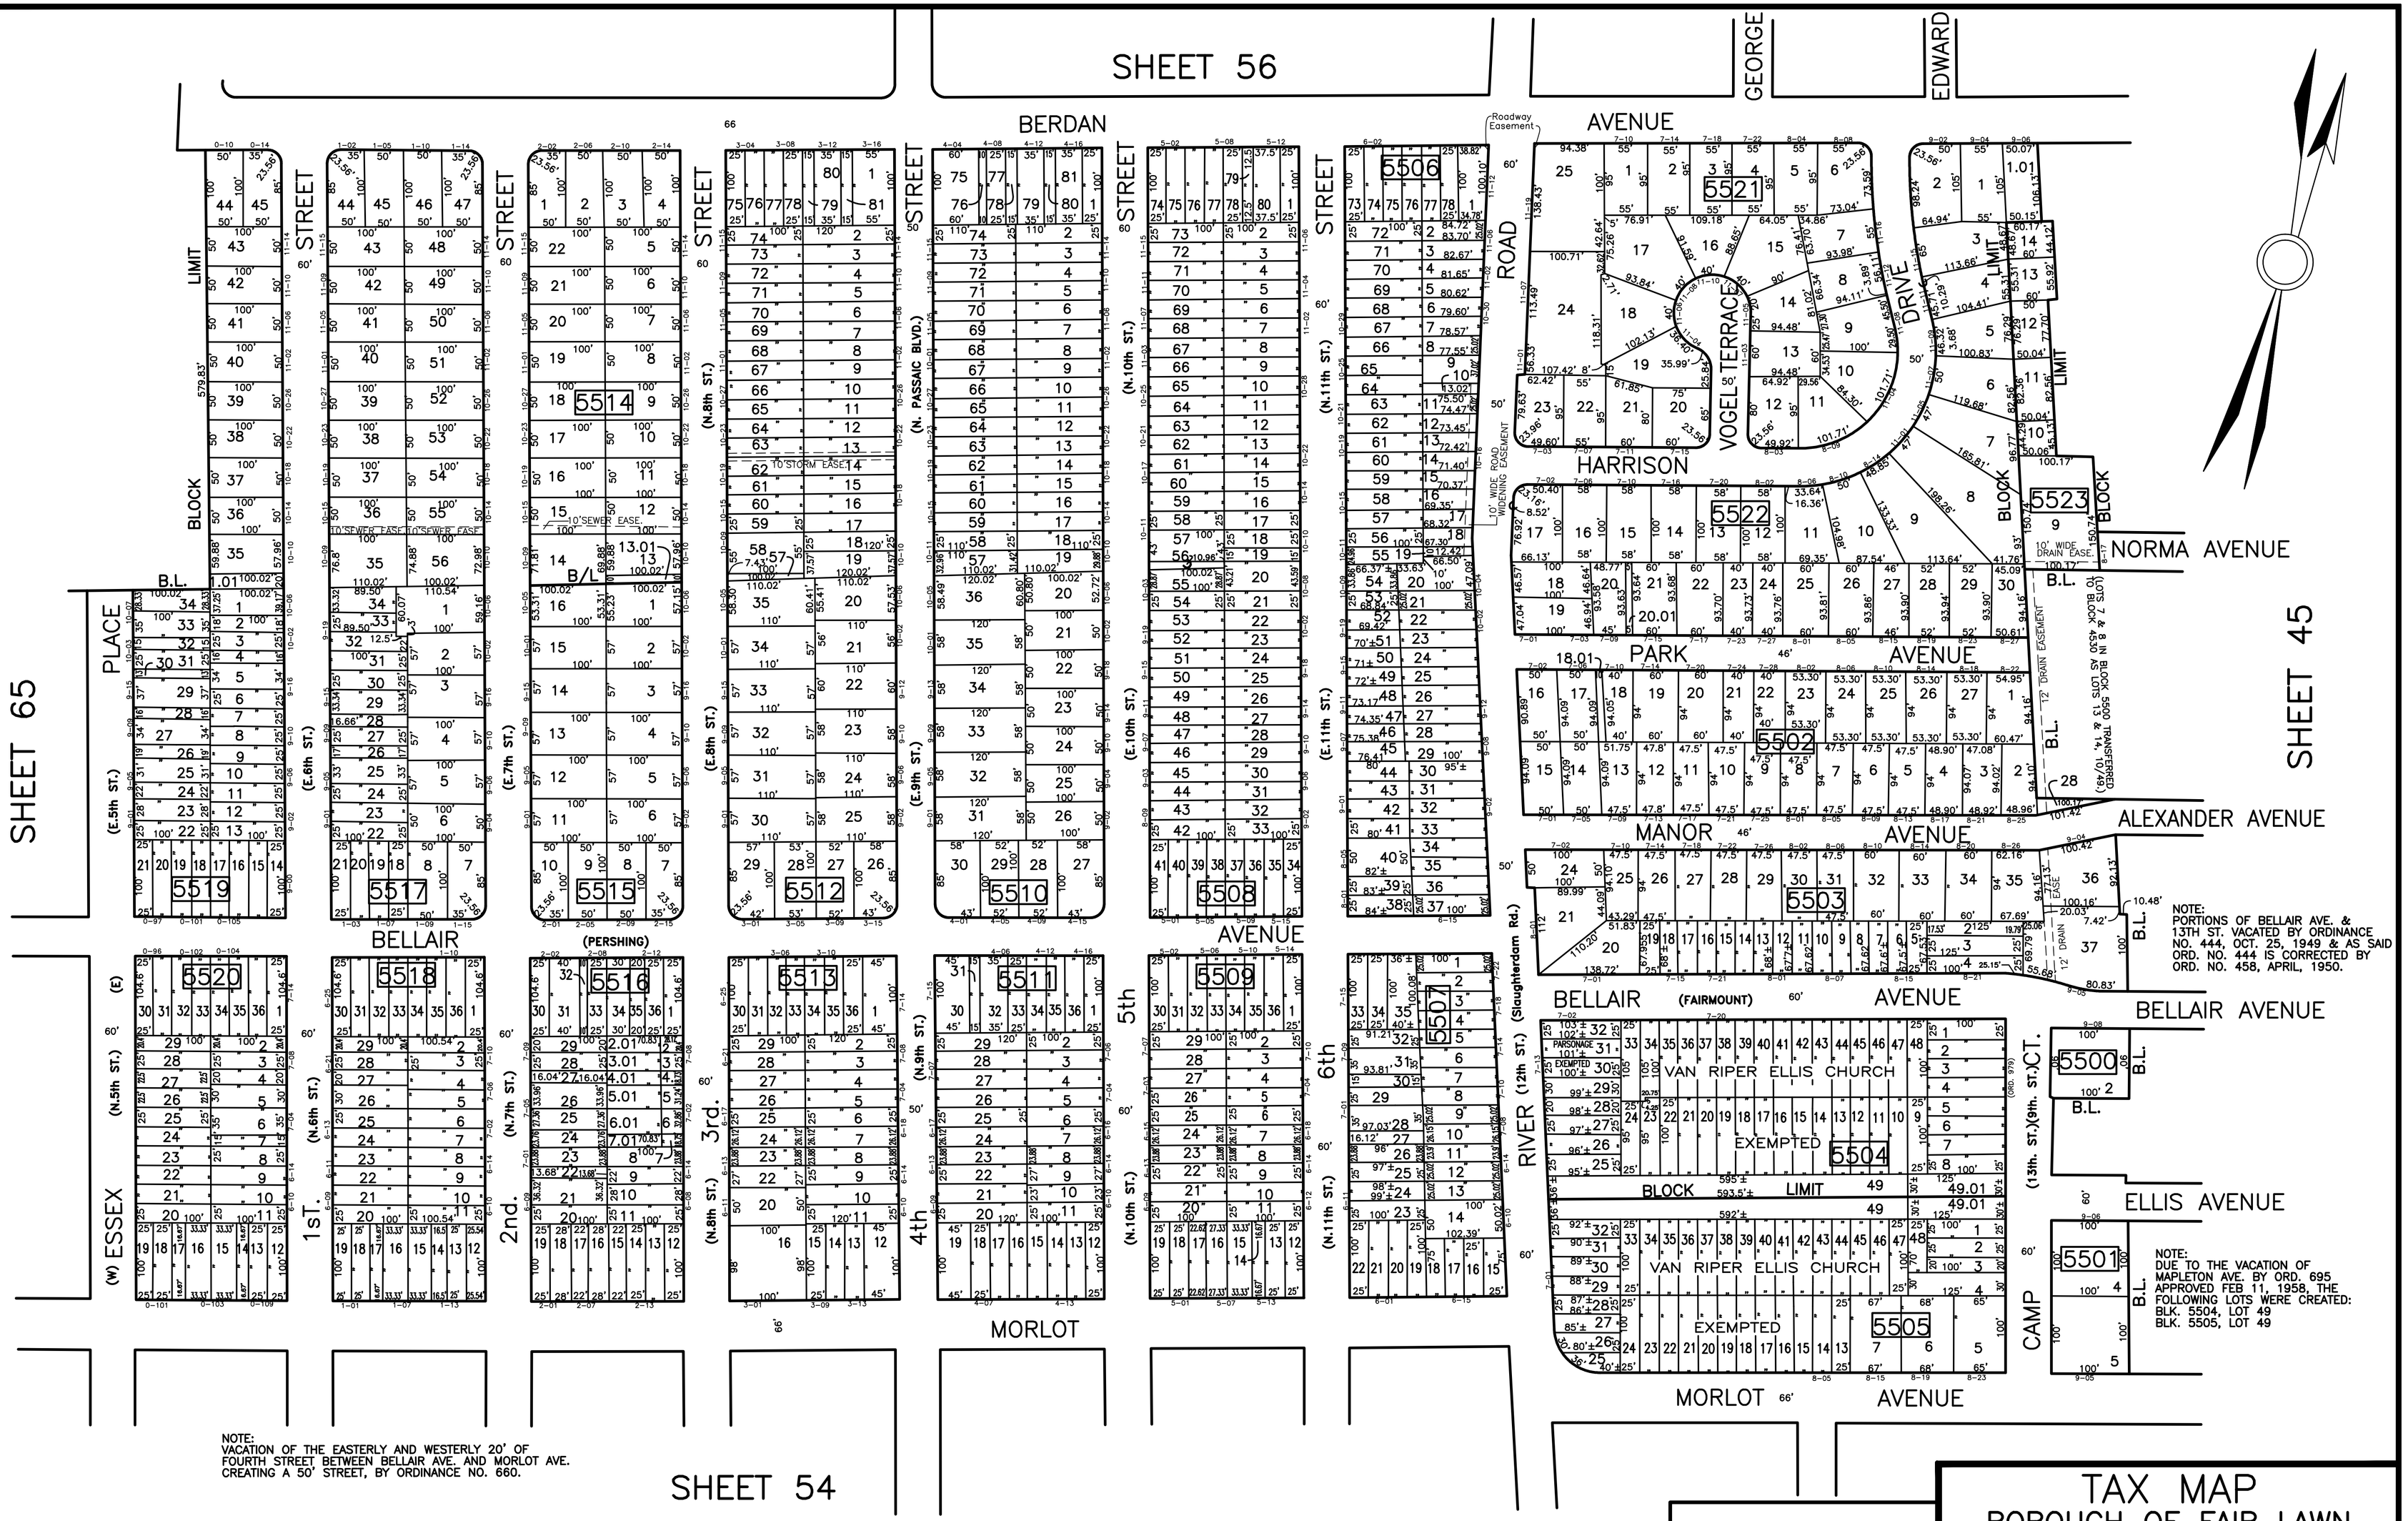


NOTE:
VACATION OF THE EASTERLY AND WESTERLY 20' OF FOURTH STREET BETWEEN BELLAIR AVE. AND MORLOT AVE. CREATING A 50' STREET, BY ORDINANCE NO. 660.

NOTE:
PORTIONS OF BELLAIR AVE. & 13TH ST. VACATED BY ORDINANCE NO. 444, OCT. 25, 1949 & AS SAID ORD. NO. 444 IS CORRECTED BY ORD. NO. 458, APRIL, 1950.

NOTE:
DUE TO THE VACATION OF MAPLETON AVE. BY ORD. 695 APPROVED FEB 11, 1958, THE FOLLOWING LOTS WERE CREATED:
BLK. 5504, LOT 49
BLK. 5505, LOT 49

THIS SHEET HAS BEEN REDRAWN USING COMPUTER AIDED DRAFTING/DESIGN BASED ON THE PREVIOUS TAX MAP PREPARED BY FRANK E. PERUGGI, BOROUGH ENGINEER DATED SEPTEMBER 1932 AND LAST REVISED BY BRUCE D. RIGG, P.E., P.L.S. LIC. NO. 22720, DATED MARCH 2002.

| DATE | REVISIONS | NO. |
|---|---|---|
| 9/20/05 | BIRDSALL ENGINEERING,INC. WILLIAM SCHINDLER,JR.,PLS | GS27188 |
| 1/17/06 | BIRDSALL ENGINEERING,INC. WILLIAM SCHINDLER,JR.,PLS | GS27188 |
| 1/31/08 | BRUCE D. RIGG, P.E., P.L.S. | GB22720 |
| 6/1/10 | BRUCE D. RIGG, P.E., P.L.S. | GB22720 |
| 1/1/11 | BRUCE D. RIGG, P.E., P.L.S. | GB22720 |

# TAX MAP
## BOROUGH OF FAIR LAWN

BERGEN COUNTY NEW JERSEY
SCALE: 1"=100' DECEMBER 2004

**BIRDSALL ENGINEERING, INC.**

611 INDUSTRIAL WAY WEST. EATONTOWN, NEW JERSEY 07724
CERTIFICATE OF AUTHORIZATION NO. 24GA27989800

**WILLIAM SCHINDLER JR., PROFESSIONAL LAND SURVEYOR, LIC. NO. GS27188**