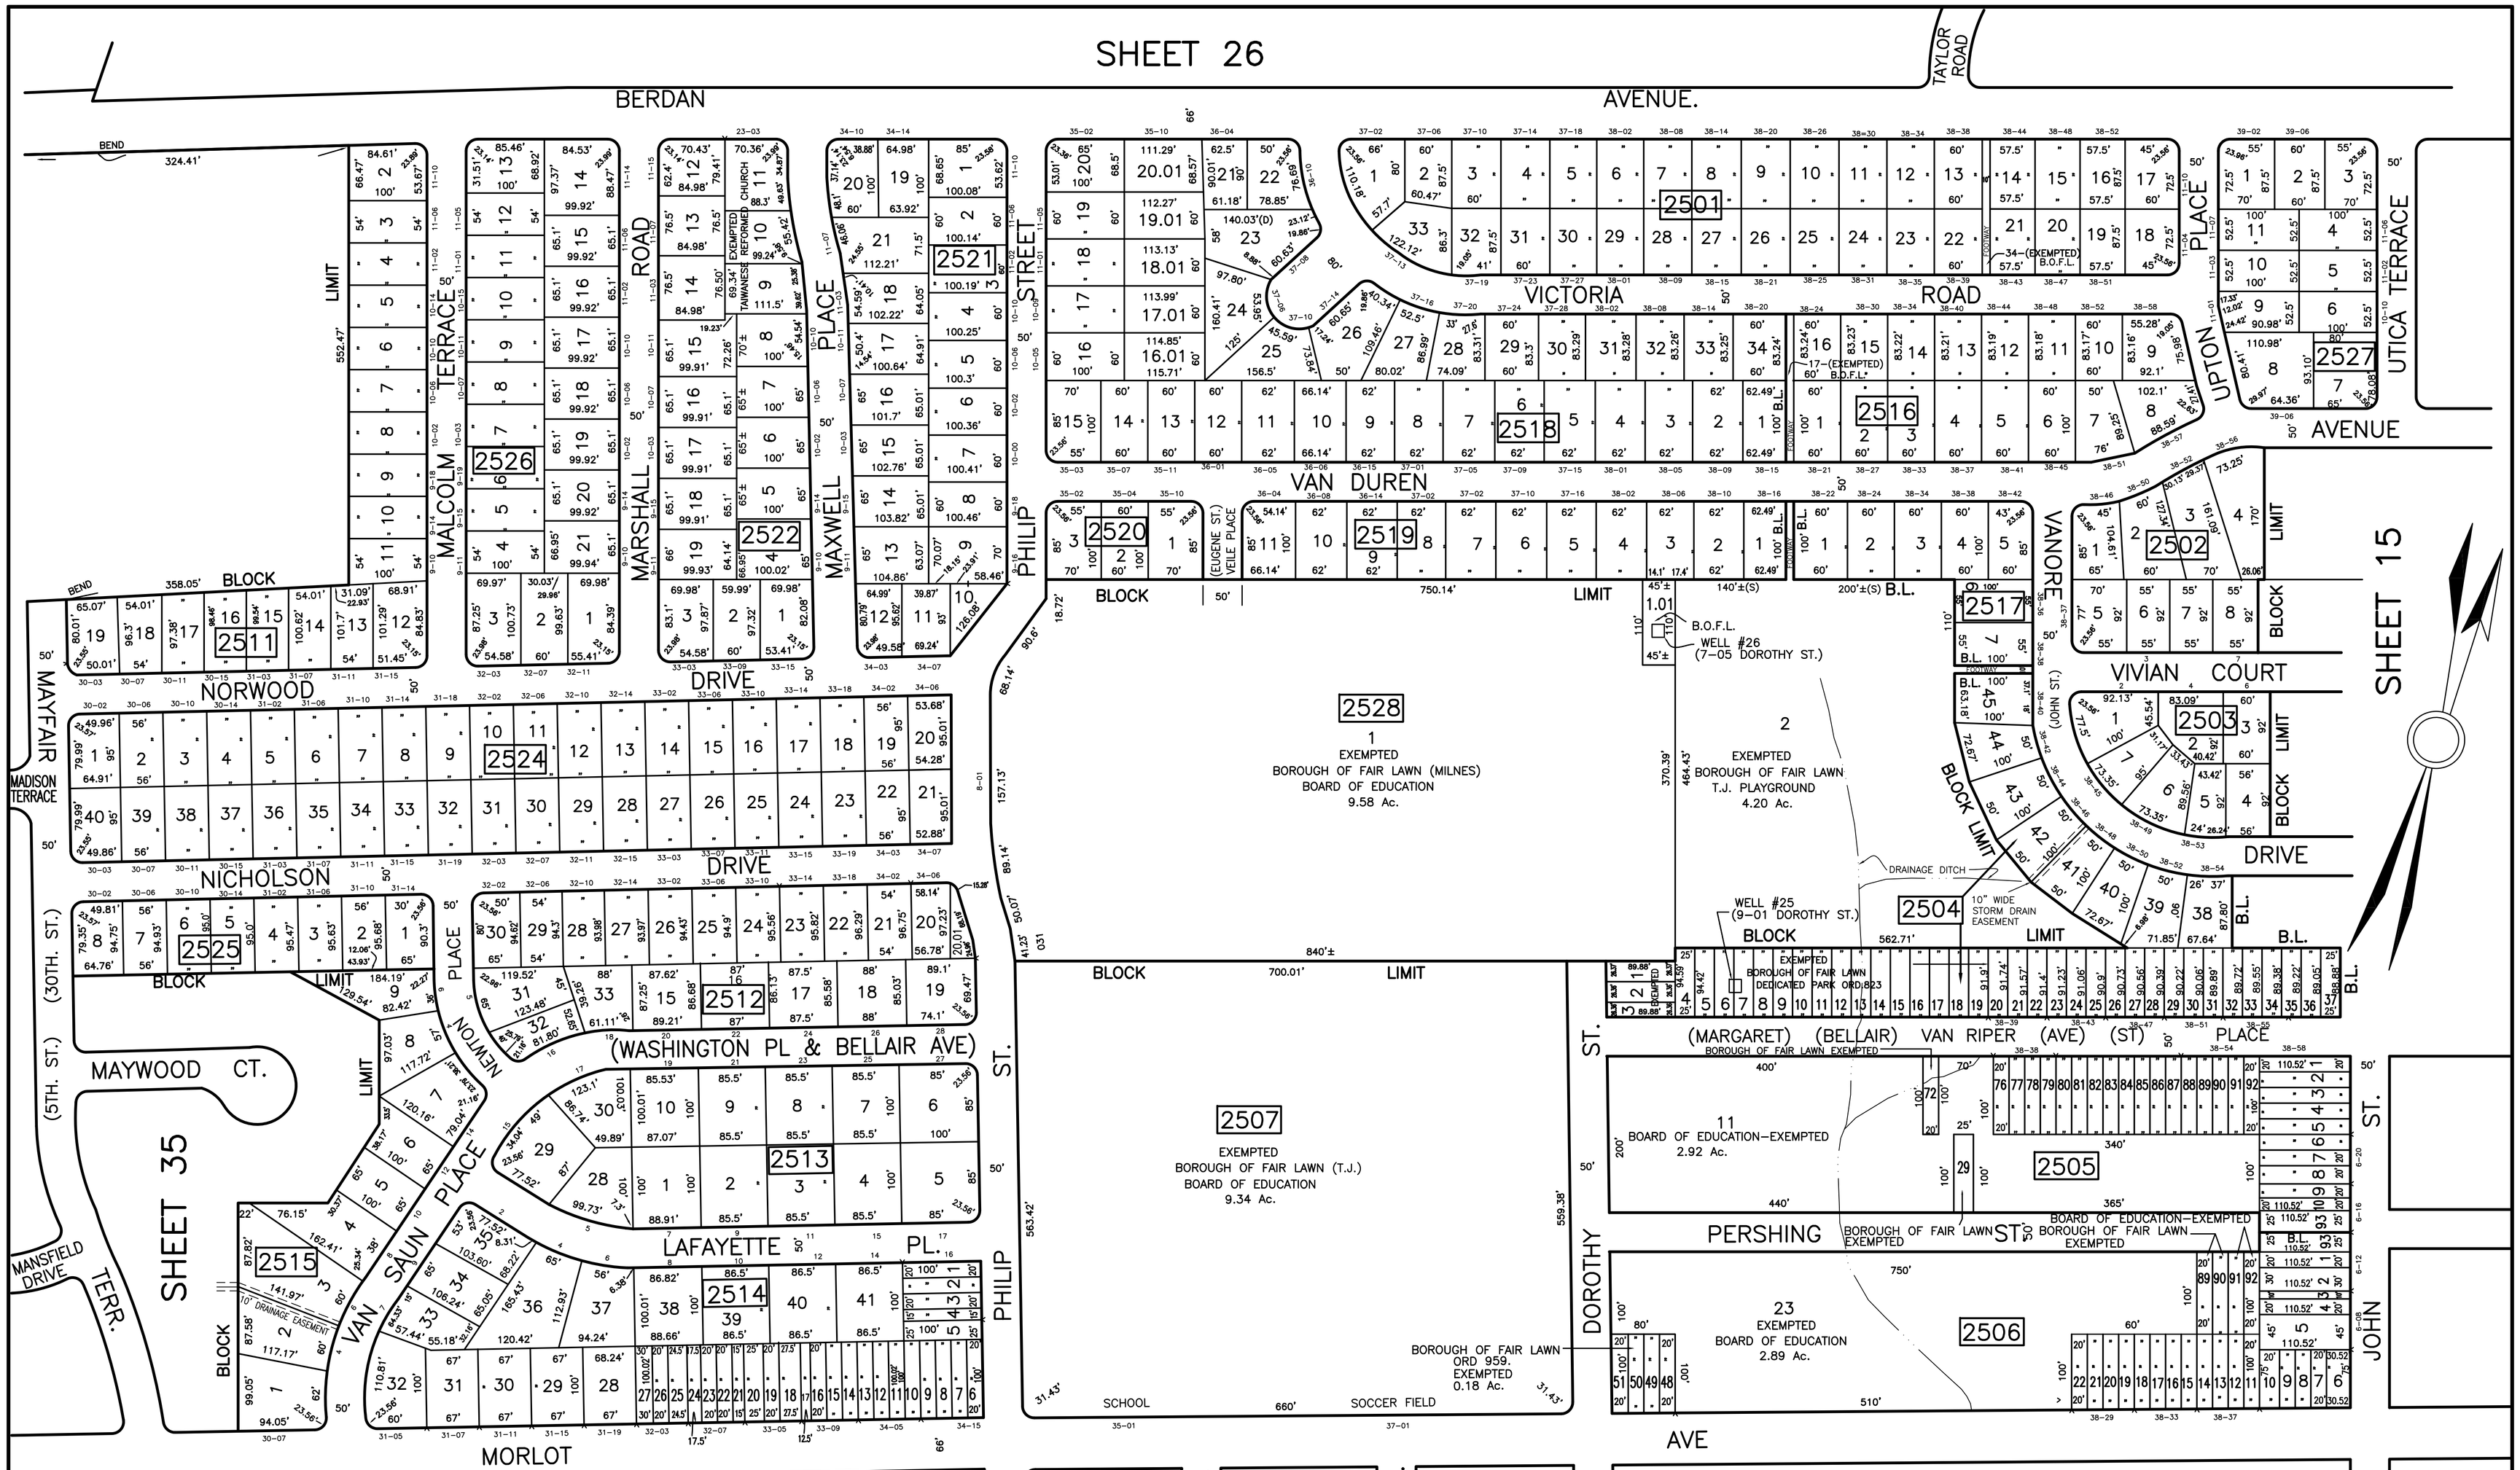


THIS SHEET HAS BEEN REDRAWN USING COMPUTER AIDED DRAFTING/DESIGN BASED ON THE PREVIOUS TAX MAP PREPARED BY FRANK E. PERUGGI, BOROUGH ENGINEER DATED SEPTEMBER 1932 AND LAST REVISED BY BRUCE D. RIGG, P.E., P.L.S. LIC. NO. 22720, DATED MARCH 2002.

NOTE:
BLOCKS 2513/2514–LOTS 31/47 38/54 WERE FORMERLY LOTS 28/44; BLOCK 2523 WAS ELEMINATED,THESE CHANGES MADE 10/50.

MCKINLEY ST.

PHILIP ST.

SHEET 24

EUGENE ST.

KARL ST.

DUE TO THE VACATION OF A PORTION OF PERSHING ST. BY ORD. #662, DEC. 1956 THE FOLLOWING LOTS WERE CREATED: BLK 2505, LOT 93 BLK. 2506, LOT 93

| DATE | REVISIONS | NO. |
|---|---|---|
| 9/20/05 | BIRDSALL ENGINEERING,INC. WILLIAM SCHINDLER,JR.,PLS | GS27188 |
| 1/17/06 | BIRDSALL ENGINEERING,INC. WILLIAM SCHINDLER,JR.,PLS | GS27188 |
| 1/31/08 | BRUCE D. RIGG, P.E., P.L.S. | GB22720 |
| 6/1/10 | BRUCE D. RIGG, P.E., P.L.S. | GB22720 |
| 1/1/14 | BRUCE D. RIGG, P.E., P.L.S. | GB22720 |

# TAX MAP
## BOROUGH OF FAIR LAWN

BERGEN COUNTY — NEW JERSEY
SCALE: 1"=100' — DECEMBER 2004

**BIRDSALL ENGINEERING, INC.**

611 INDUSTRIAL WAY WEST. EATONTOWN, NEW JERSEY 07724
CERTIFICATE OF AUTHORIZATION NO. 24GA27989800

**WILLIAM SCHINDLER JR., PROFESSIONAL LAND SURVEYOR, LIC. NO. GS27188**