THIS SHEET HAS BEEN REDRAWN USING COMPUTER AIDED DRAFTING/DESIGN BASED ON THE PREVIOUS TAX MAP PREPARED BY FRANK E. PERUGGI, BOROUGH ENGINEER DATED SEPTEMBER 1932 AND LAST REVISED BY BRUCE D. RIGG,PE., P.L.S. LIC. NO. 22720, DATED DECEMBER 1993.

STREET VACATION
ROSE PL. FROM BURBANK TO LEXINGTON, ORD. No. 729
THE ABOVE ORDINANCE WAS APPROVED BY THE MAYOR AND COUNCIL OF THE BORO OF FAIR LAWN, JUNE 4 1959.

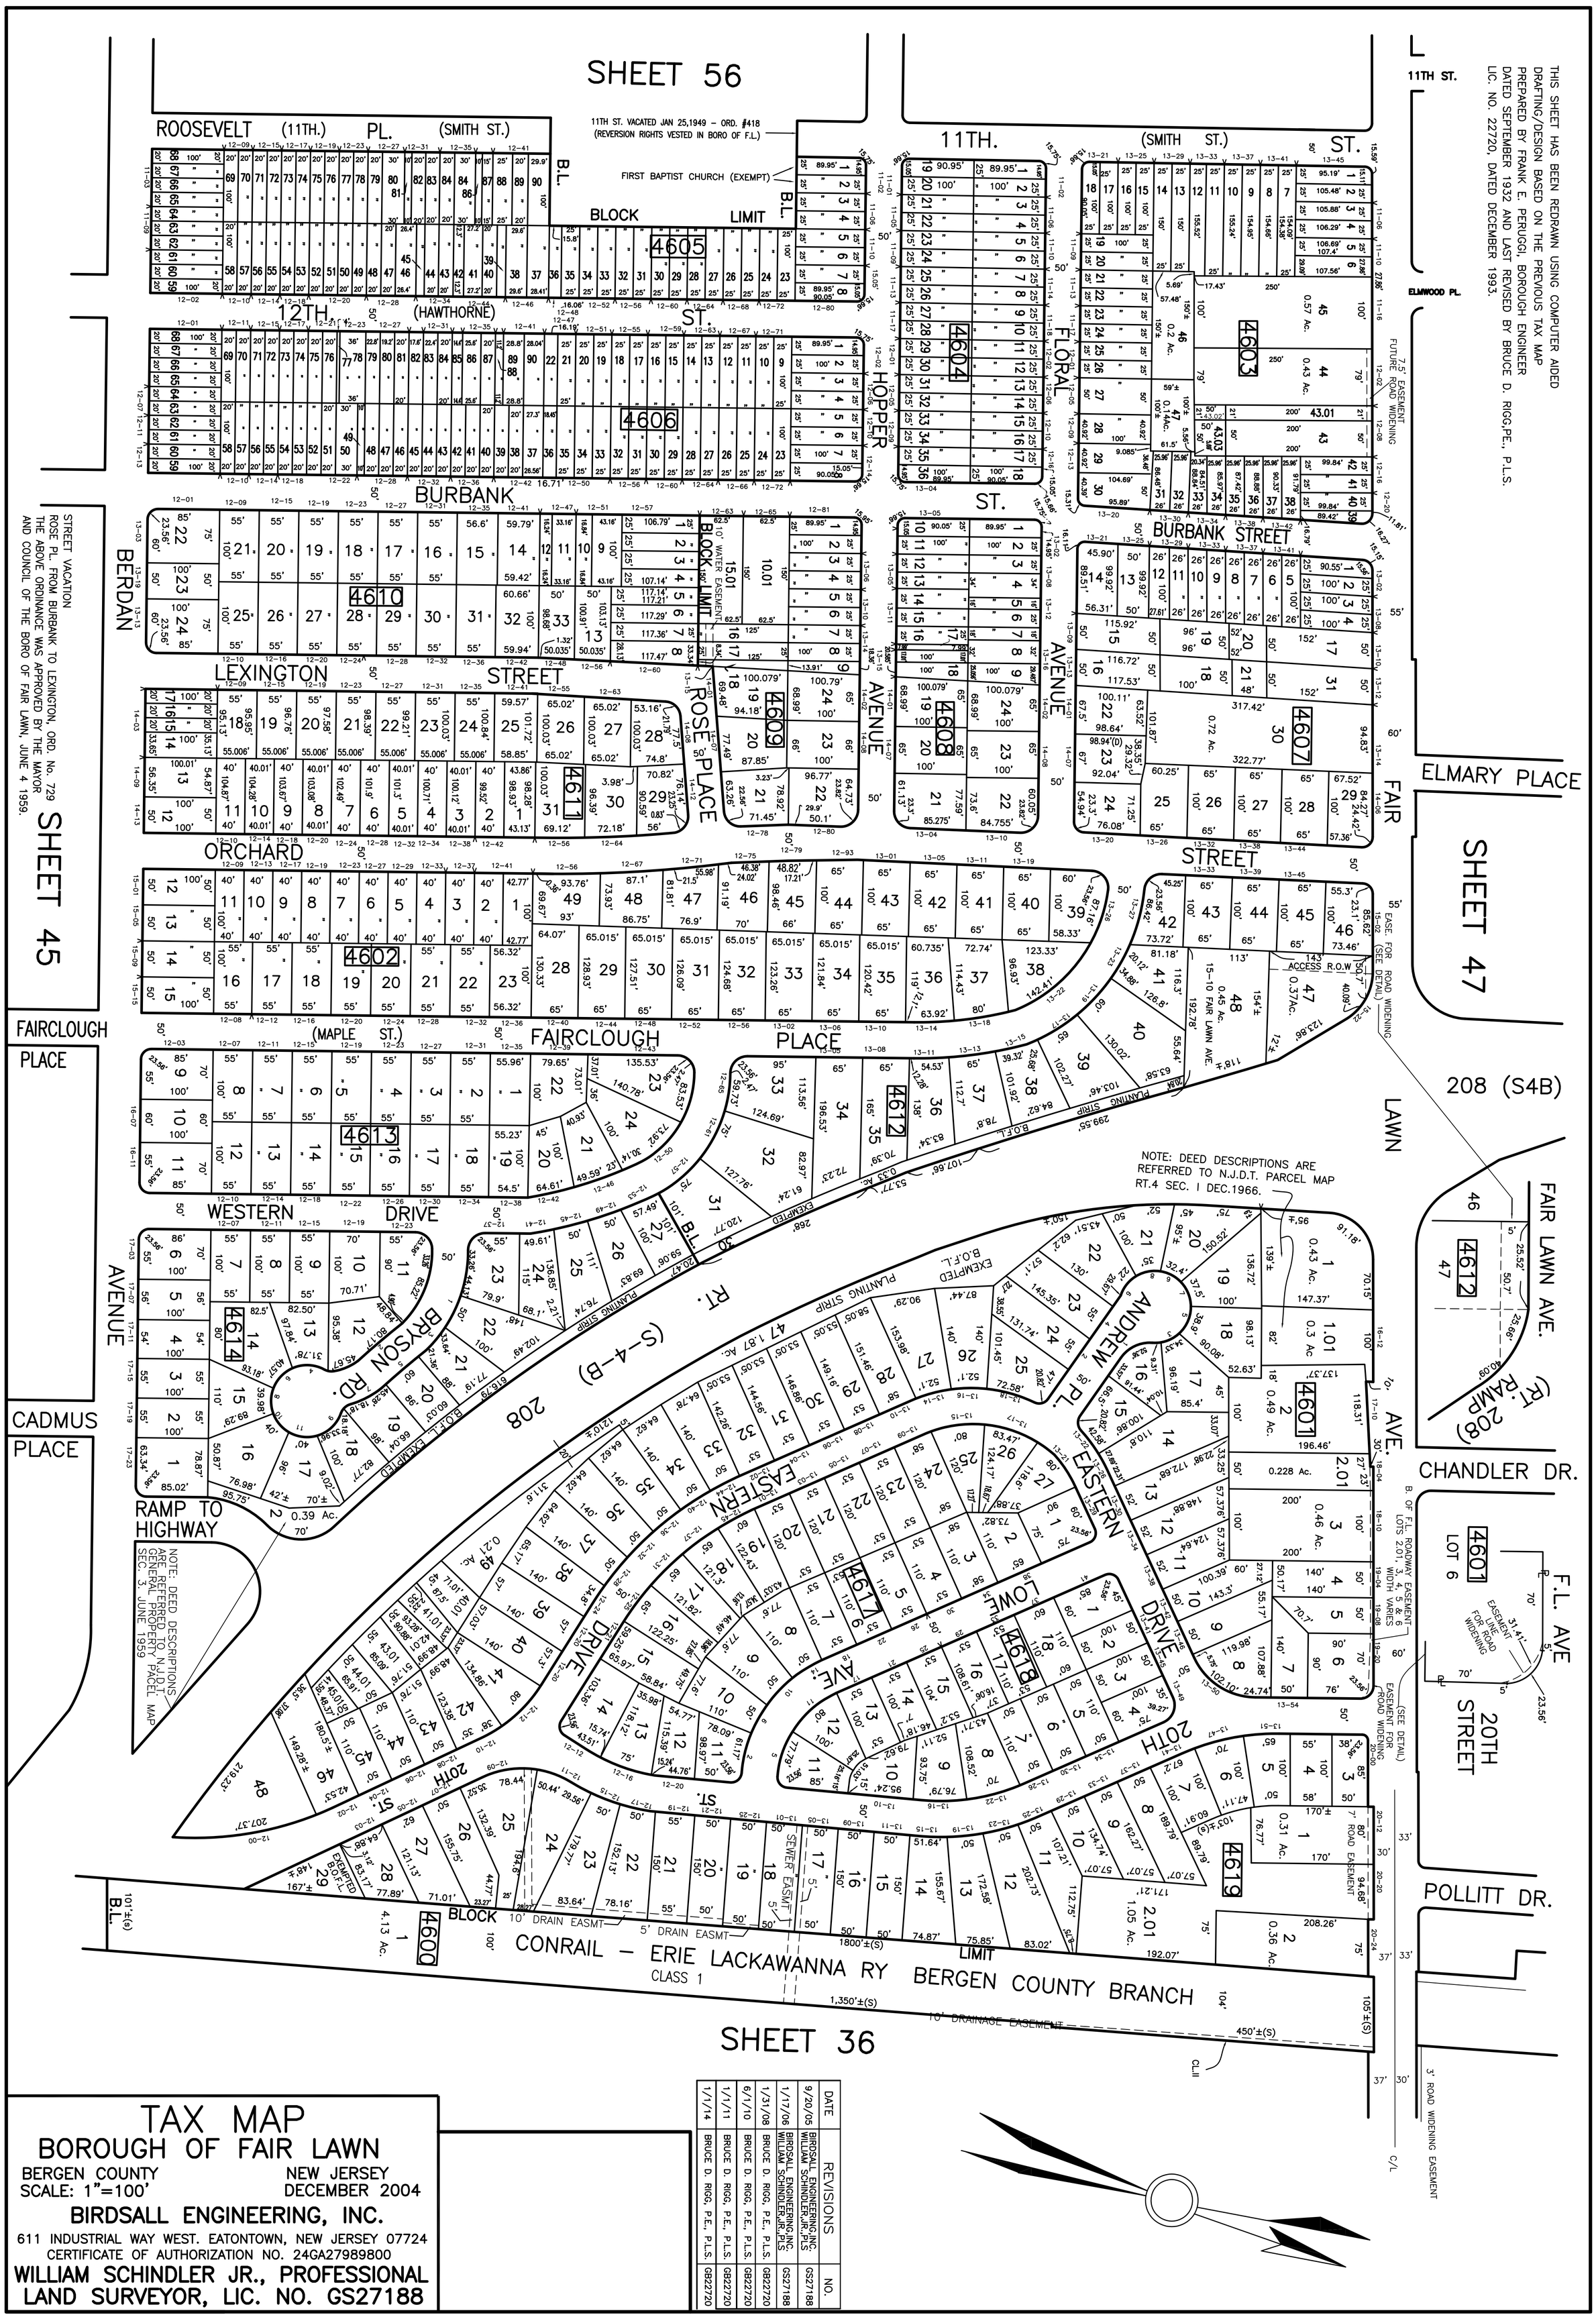


# TAX MAP
## BOROUGH OF FAIR LAWN

BERGEN COUNTY — NEW JERSEY
SCALE: 1"=100' — DECEMBER 2004

**BIRDSALL ENGINEERING, INC.**
611 INDUSTRIAL WAY WEST. EATONTOWN, NEW JERSEY 07724
CERTIFICATE OF AUTHORIZATION NO. 24GA27989800

**WILLIAM SCHINDLER JR., PROFESSIONAL LAND SURVEYOR, LIC. NO. GS27188**

| DATE | REVISIONS | NO. |
|---|---|---|
| 9/20/05 | BIRDSALL ENGINEERING,INC. WILLIAM SCHINDLER,JR.,PLS. | GS27188 |
| 1/17/06 | BIRDSALL ENGINEERING,INC. WILLIAM SCHINDLER,JR.,PLS. | GS27188 |
| 1/31/08 | BRUCE D. RIGG, P.E., P.L.S. | GB22720 |
| 6/1/10 | BRUCE D. RIGG, P.E., P.L.S. | GB22720 |
| 1/1/11 | BRUCE D. RIGG, P.E., P.L.S. | GB22720 |
| 1/1/14 | BRUCE D. RIGG, P.E., P.L.S. | GB22720 |


46