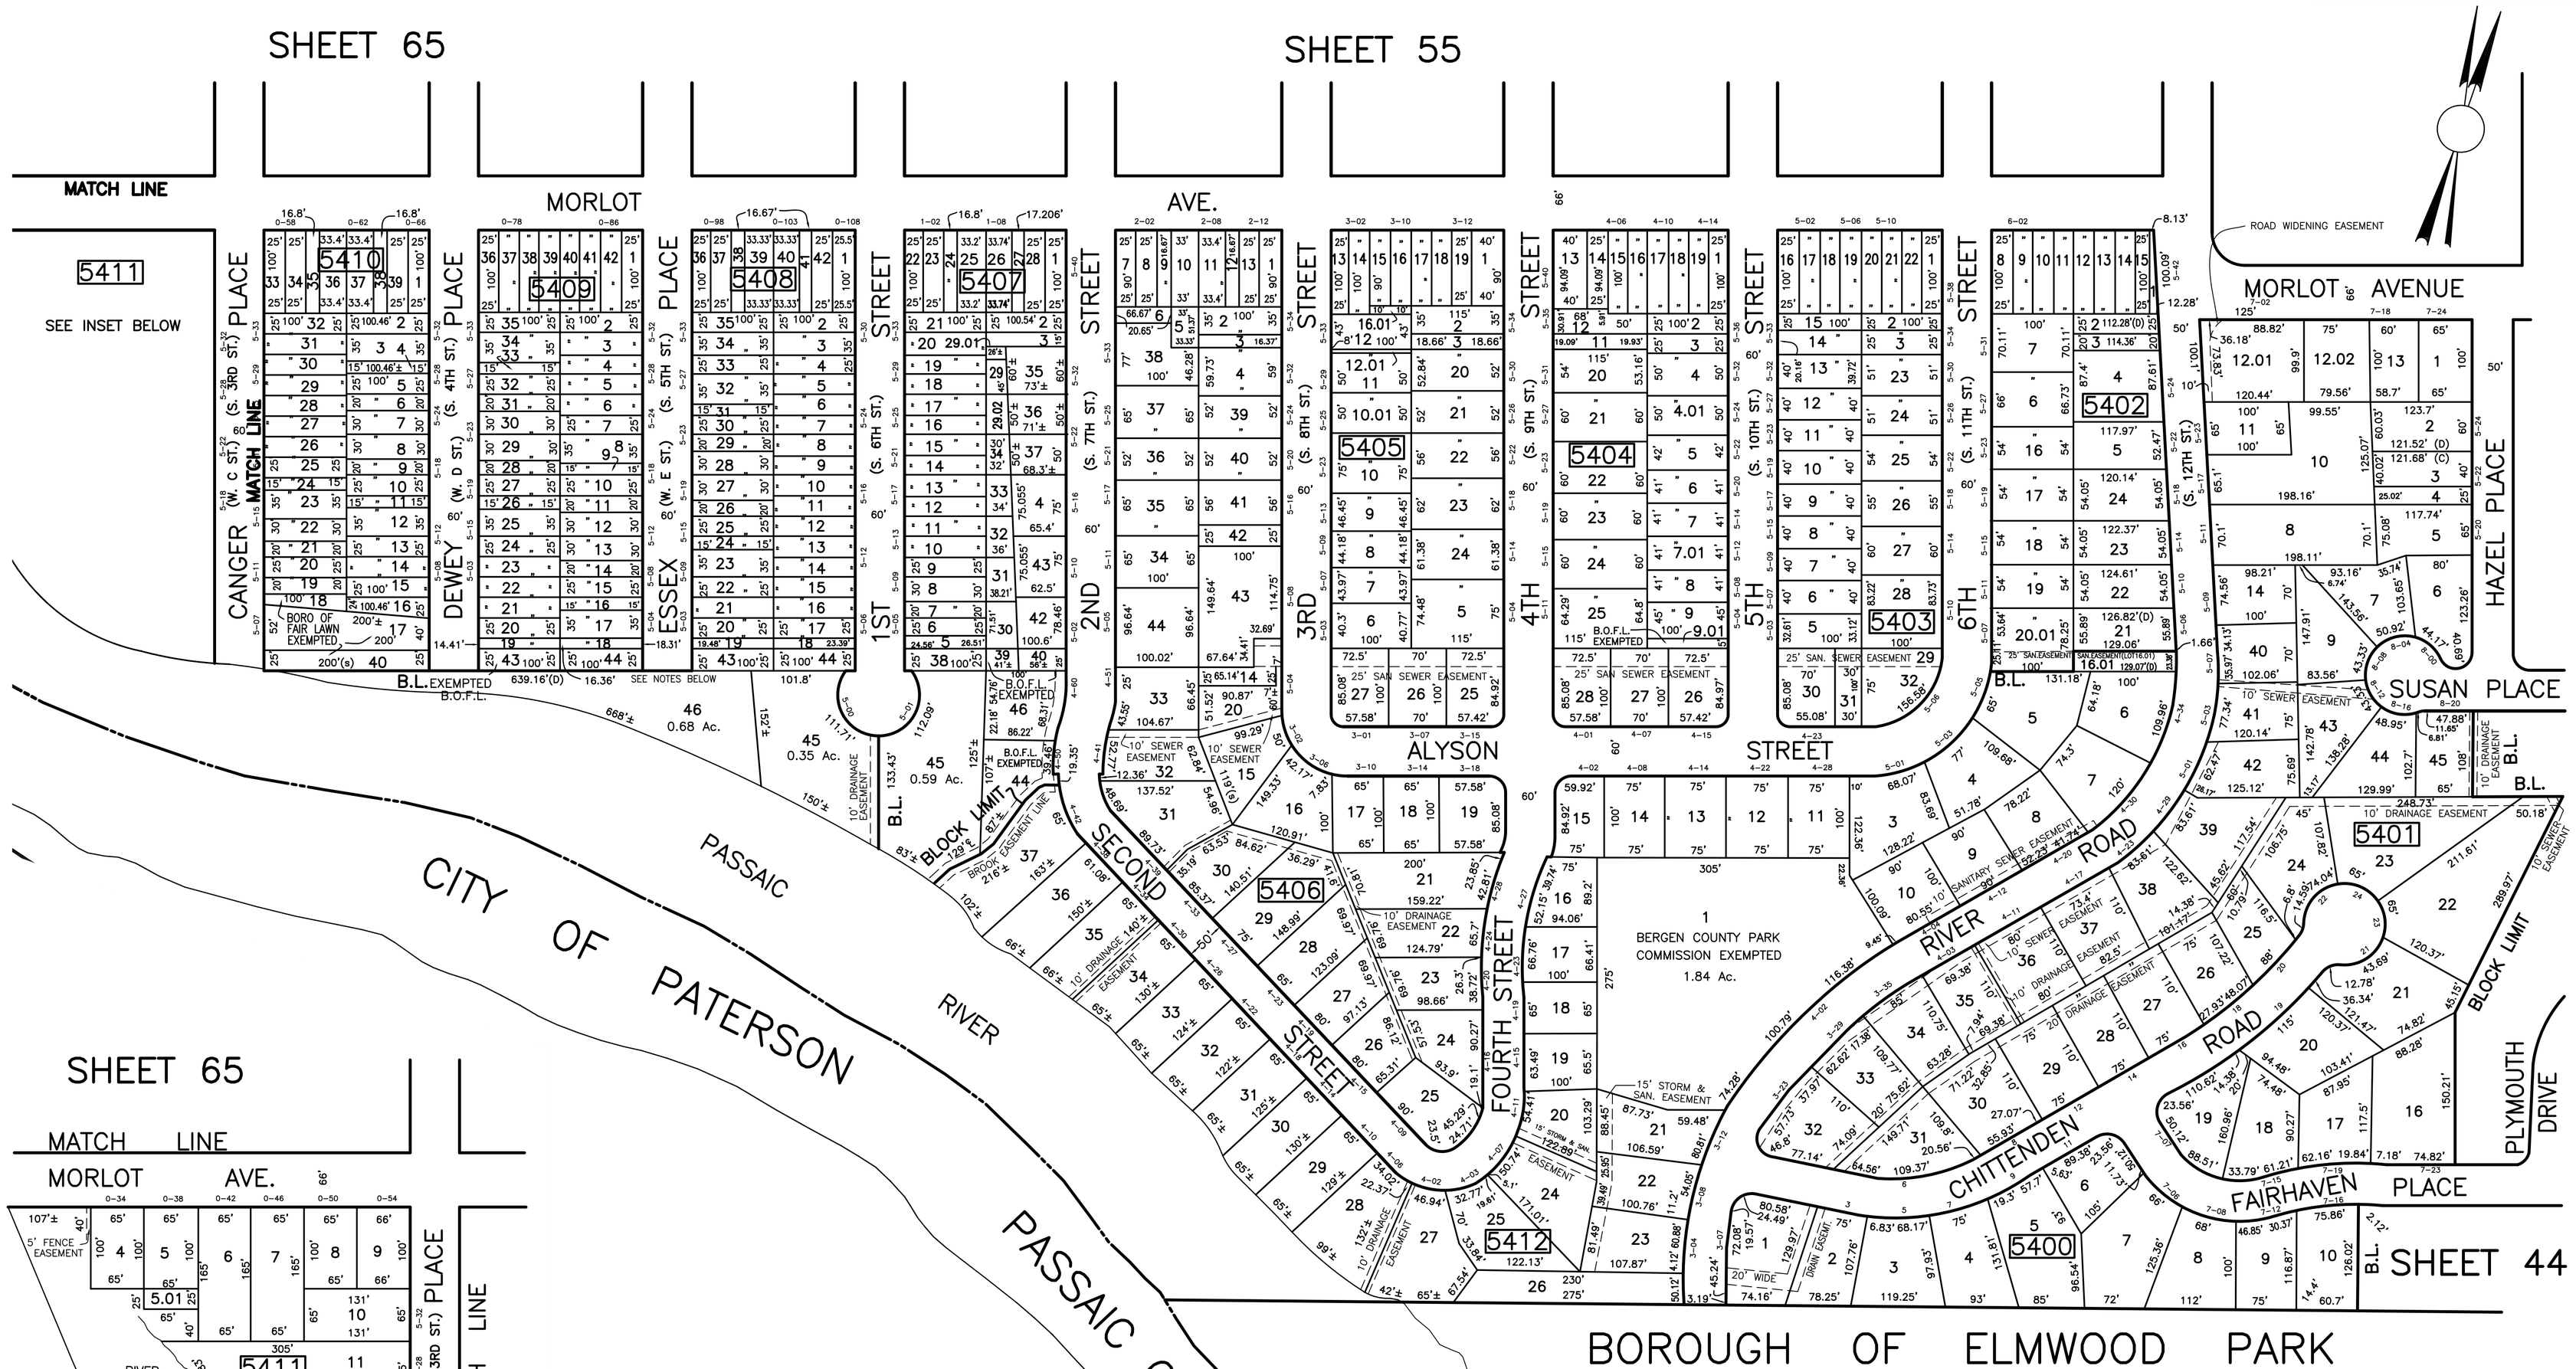

FOLLOWING LOTS ARE 25' SANITARY SEWER EASEMENTS

BLOCK 5410, LOT 40
BLOCK 5409, LOTS 43 & 44
BLOCK 5408, LOTS 40 & 44
BLOCK 5407, LOTS 38,39,40
BLOCK 5406, LOT 14
BLOCK 5403, LOT 29
BLOCK 5402, LOT 16.01 & 20.01

NOTE:
FOURTH STREET SOUTH OF MORLOT AVE. (FORMERLY S9 TH ST.) VACATED IN EXCESS OF 60' R/W BY ORDINANCE 305 PASSED MARCH 12, 1946 AND ORDINANCE 242A PASSED JAN. 28,1941, BOTH FILED IN BERGEN COUNTY CLERK'S OFFICE.

THIS SHEET HAS BEEN REDRAWN USING COMPUTER AIDED DRAFTING/DESIGN BASED ON THE PREVIOUS TAX MAP PREPARED BY BRUCE D. RIGG, P.E, L.S. LIC. NO. 22720 DATED DECEMBER 2000 AND LAST REVISED MARCH 8, 2002

DATE	REVISIONS	NO.
9/20/05	BIRDSALL ENGINEERING,INC. WILLIAM SCHINDLER,JR.,PLS	GS27188
1/17/06	BIRDSALL ENGINEERING,INC. WILLIAM SCHINDLER,JR.,PLS	GS27188
1/31/08	BRUCE D. RIGG, P.E., P.L.S.	GB22720
6/1/10	BRUCE D. RIGG, P.E., P.L.S.	GB22720
1/1/14	BRUCE D. RIGG, P.E., P.L.S.	GB22720

TAX MAP
BOROUGH OF FAIR LAWN

BERGEN COUNTY NEW JERSEY
SCALE: 1"=100' DECEMBER 2004

BIRDSALL ENGINEERING, INC.

611 INDUSTRIAL WAY WEST. EATONTOWN, NEW JERSEY 07724
CERTIFICATE OF AUTHORIZATION NO. 24GA27989800

WILLIAM SCHINDLER JR., PROFESSIONAL LAND SURVEYOR, LIC. NO. GS27188