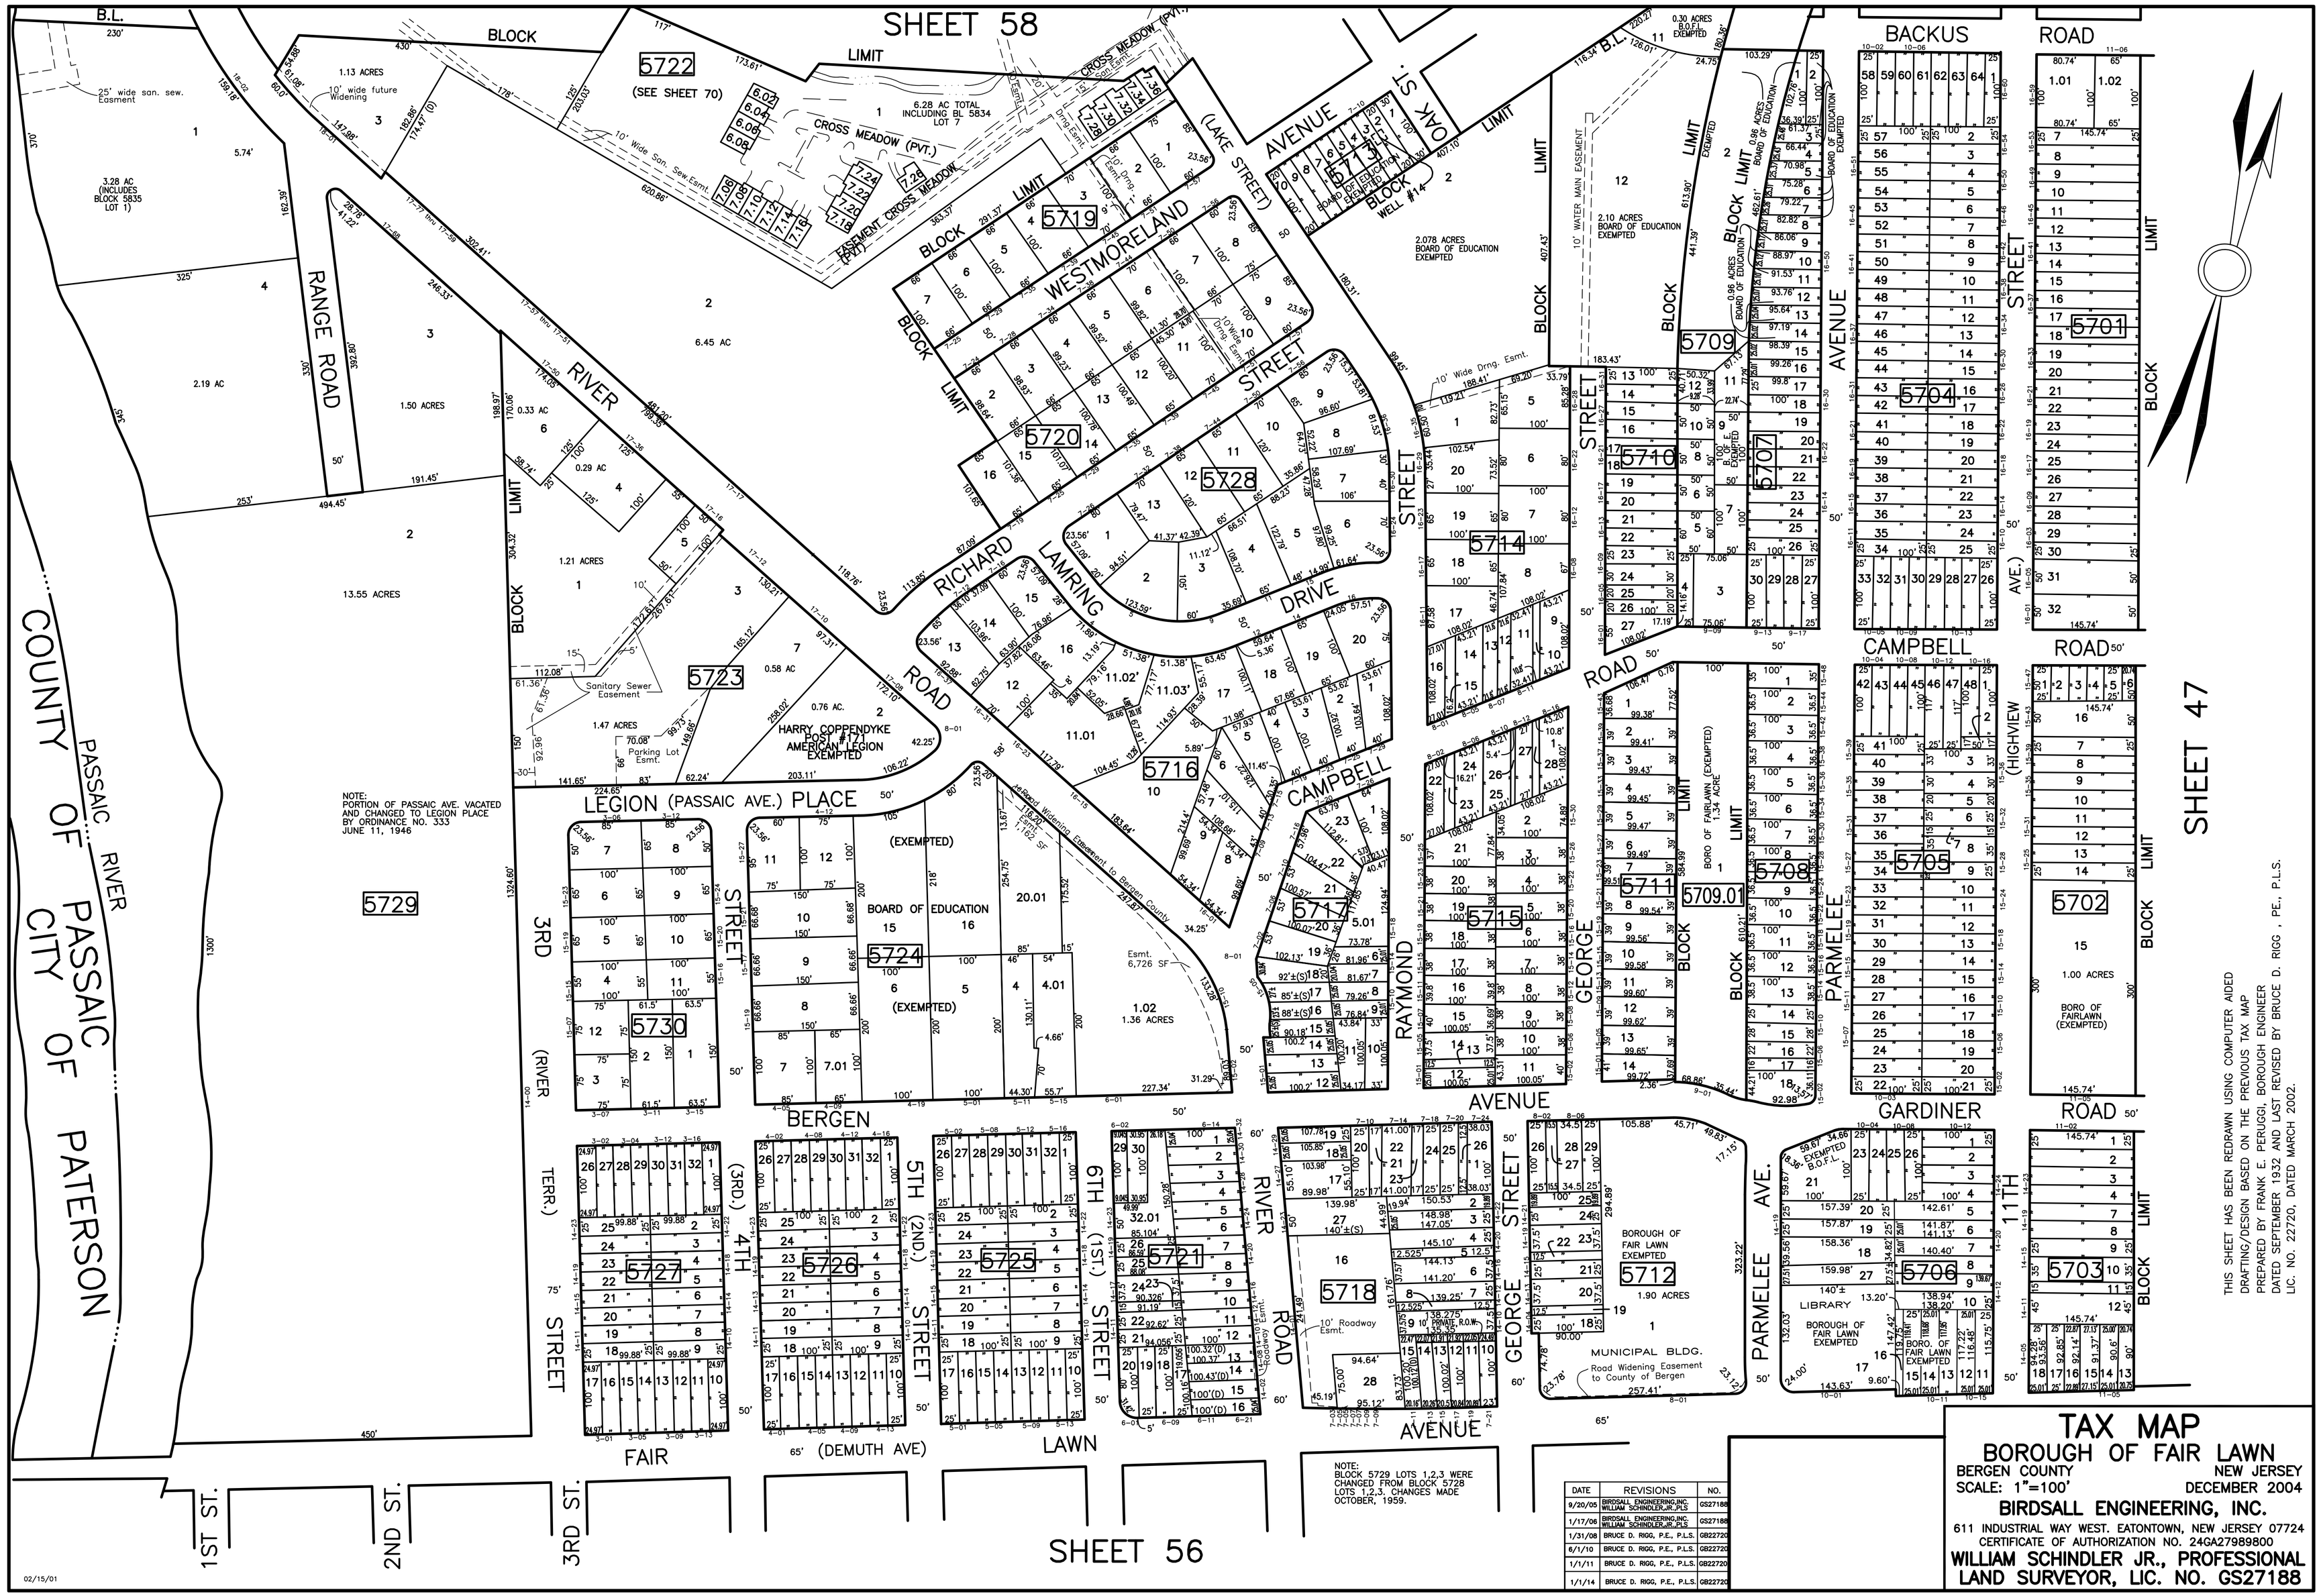


| DATE | REVISIONS | NO. |
|---|---|---|
| 9/20/05 | BIRDSALL ENGINEERING,INC. WILLIAM SCHINDLER,JR.,PLS | GS27188 |
| 1/17/06 | BIRDSALL ENGINEERING,INC. WILLIAM SCHINDLER,JR.,PLS | GS27188 |
| 1/31/08 | BRUCE D. RIGG, P.E., P.L.S. | GB22720 |
| 6/1/10 | BRUCE D. RIGG, P.E., P.L.S. | GB22720 |
| 1/1/11 | BRUCE D. RIGG, P.E., P.L.S. | GB22720 |
| 1/1/14 | BRUCE D. RIGG, P.E., P.L.S. | GB22720 |

# TAX MAP
## BOROUGH OF FAIR LAWN

BERGEN COUNTY — NEW JERSEY
SCALE: 1"=100' — DECEMBER 2004

**BIRDSALL ENGINEERING, INC.**
611 INDUSTRIAL WAY WEST. EATONTOWN, NEW JERSEY 07724
CERTIFICATE OF AUTHORIZATION NO. 24GA27989800

**WILLIAM SCHINDLER JR., PROFESSIONAL LAND SURVEYOR, LIC. NO. GS27188**

THIS SHEET HAS BEEN REDRAWN USING COMPUTER AIDED DRAFTING/DESIGN BASED ON THE PREVIOUS TAX MAP
PREPARED BY FRANK E. PERUGGI, BOROUGH ENGINEER
DATED SEPTEMBER 1932 AND LAST REVISED BY BRUCE D. RIGG , PE., P.L.S.
LIC. NO. 22720, DATED MARCH 2002.