DATE	REVISIONS	NO.
9/20/05	BIRDSALL ENGINEERING,INC. WILLIAM SCHINDLER,JR.,PLS	GS27188
1/17/06	BIRDSALL ENGINEERING,INC. WILLIAM SCHINDLER,JR.,PLS	GS27188
1/31/08	BRUCE D. RIGG, P.E., P.L.S.	GB22720
6/1/10	BRUCE D. RIGG, P.E., P.L.S.	GB22720
1/1/11	BRUCE D. RIGG, P.E., P.L.S.	GB22720
1/1/14	BRUCE D. RIGG, P.E., P.L.S.	GB22720

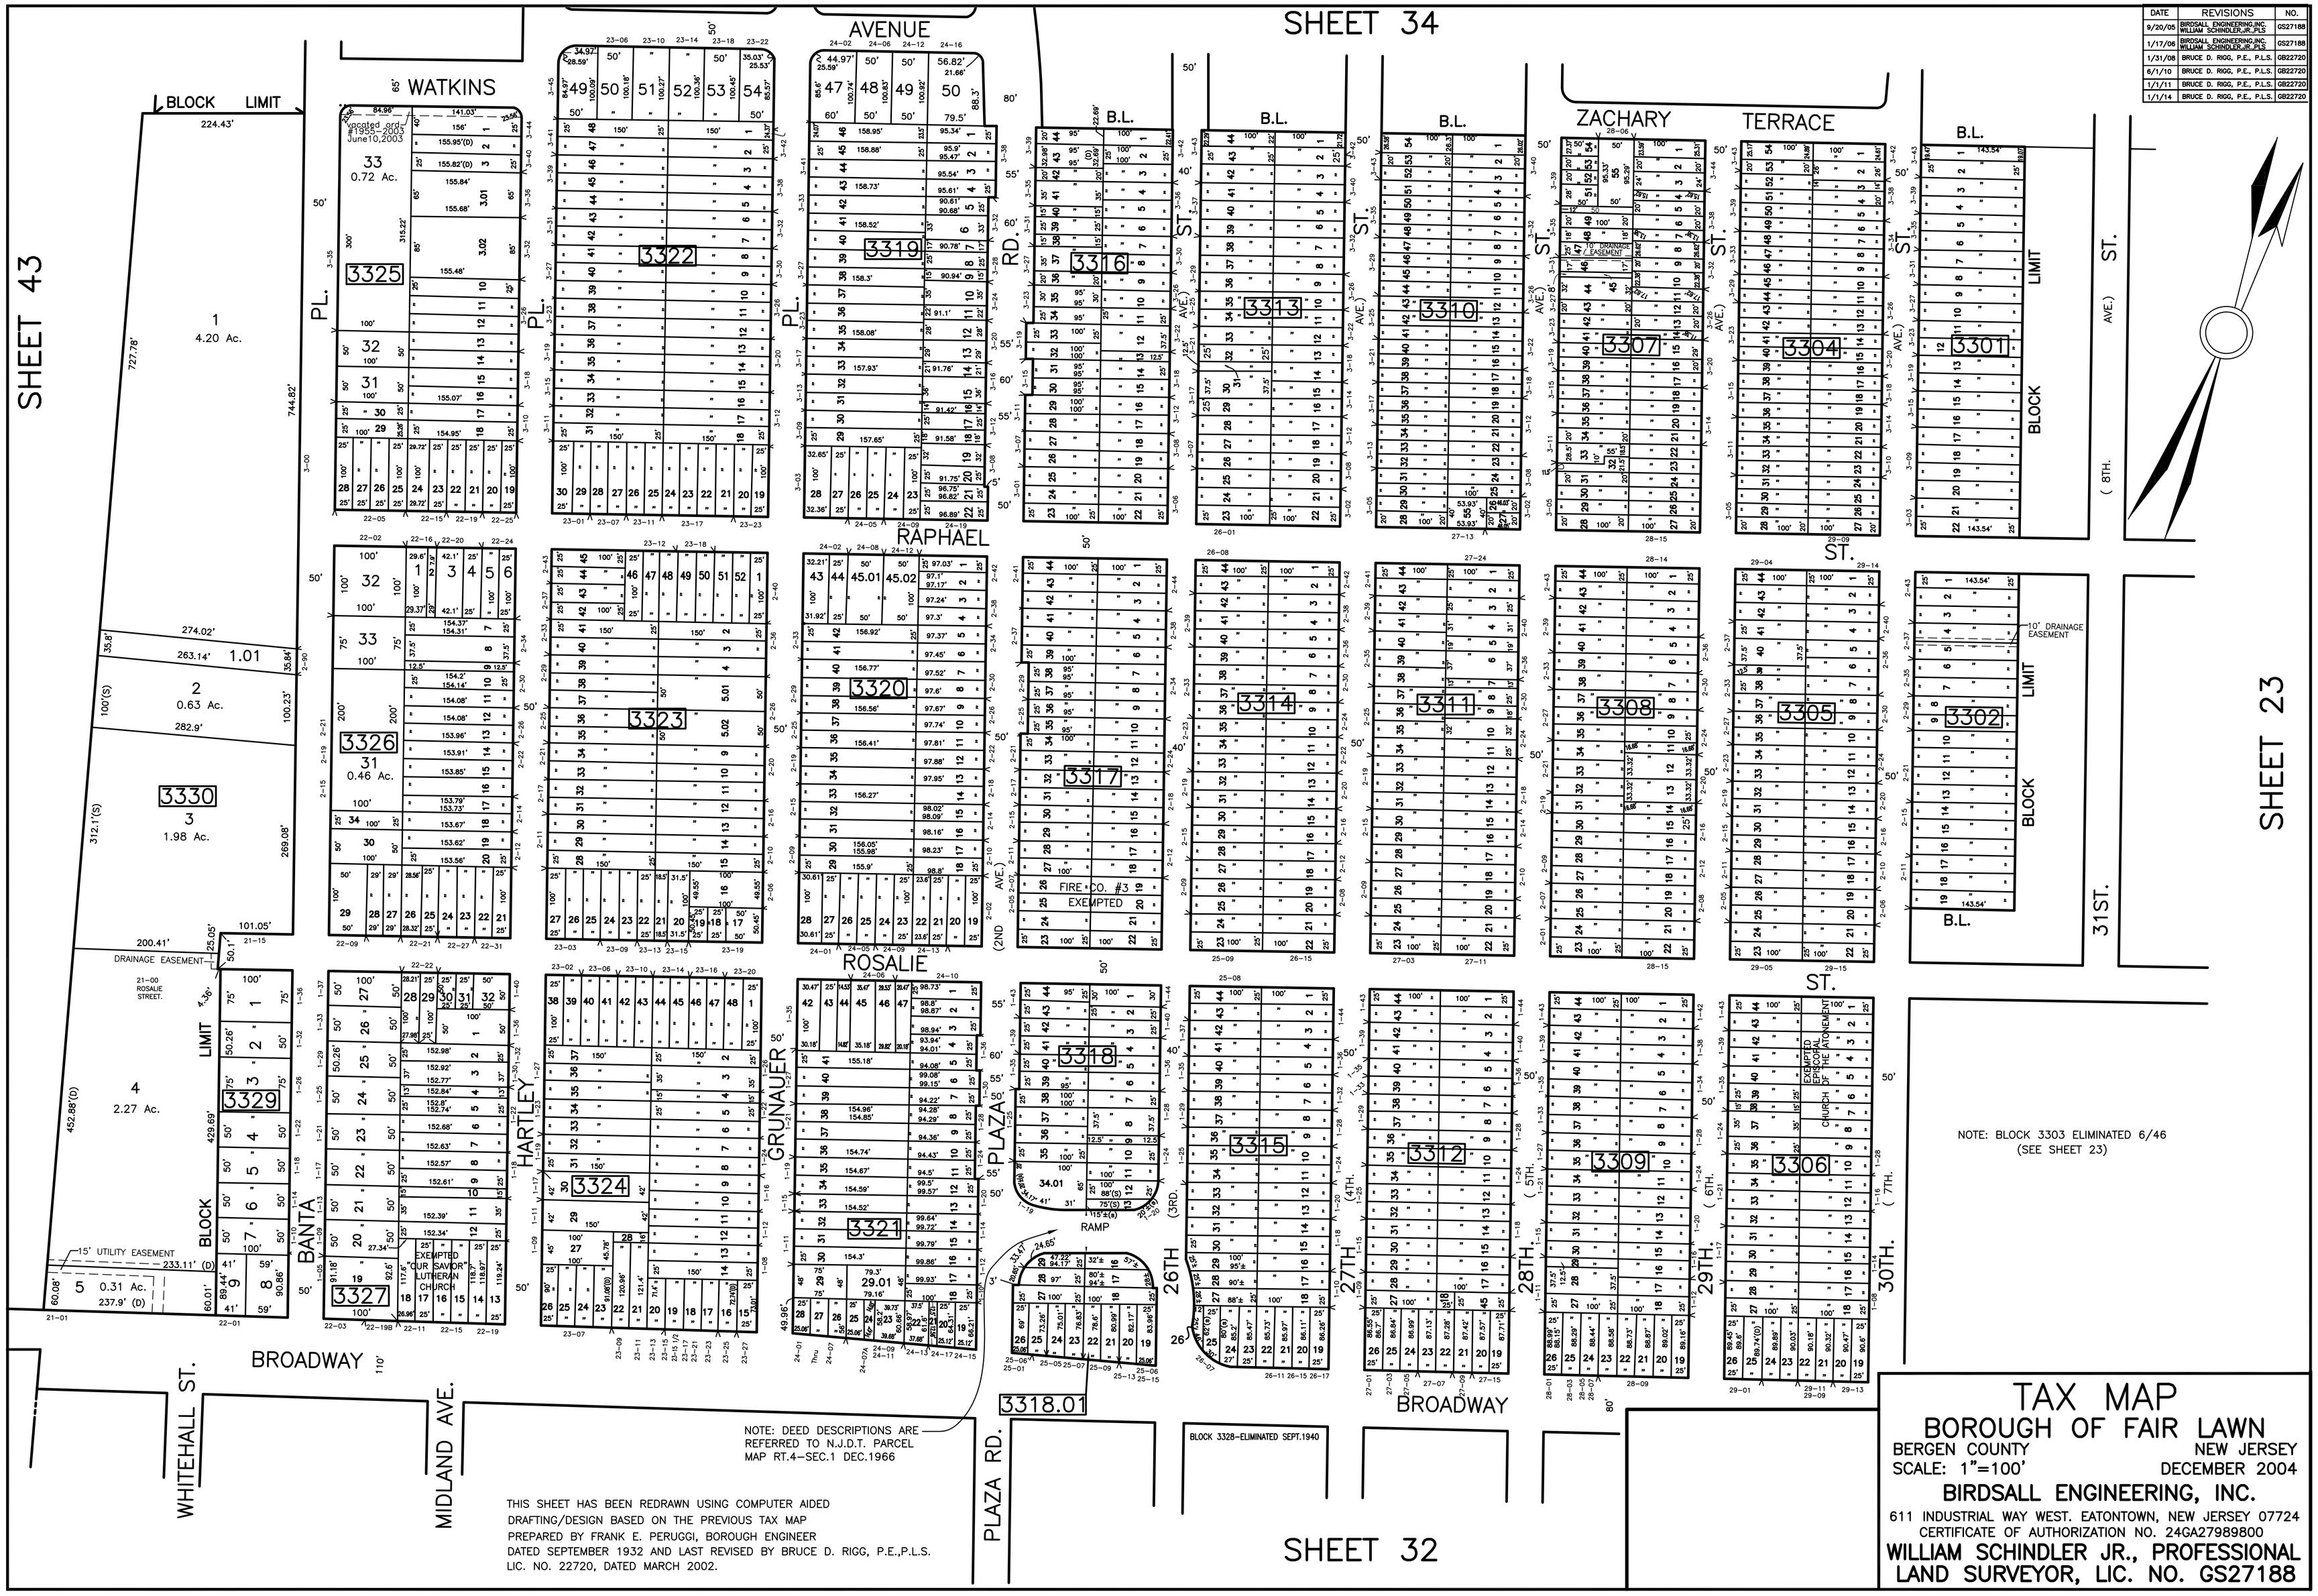

TAX MAP
BOROUGH OF FAIR LAWN

BERGEN COUNTY — NEW JERSEY

SCALE: 1"=100' — DECEMBER 2004

BIRDSALL ENGINEERING, INC.

611 INDUSTRIAL WAY WEST. EATONTOWN, NEW JERSEY 07724

CERTIFICATE OF AUTHORIZATION NO. 24GA27989800

WILLIAM SCHINDLER JR., PROFESSIONAL LAND SURVEYOR, LIC. NO. GS27188