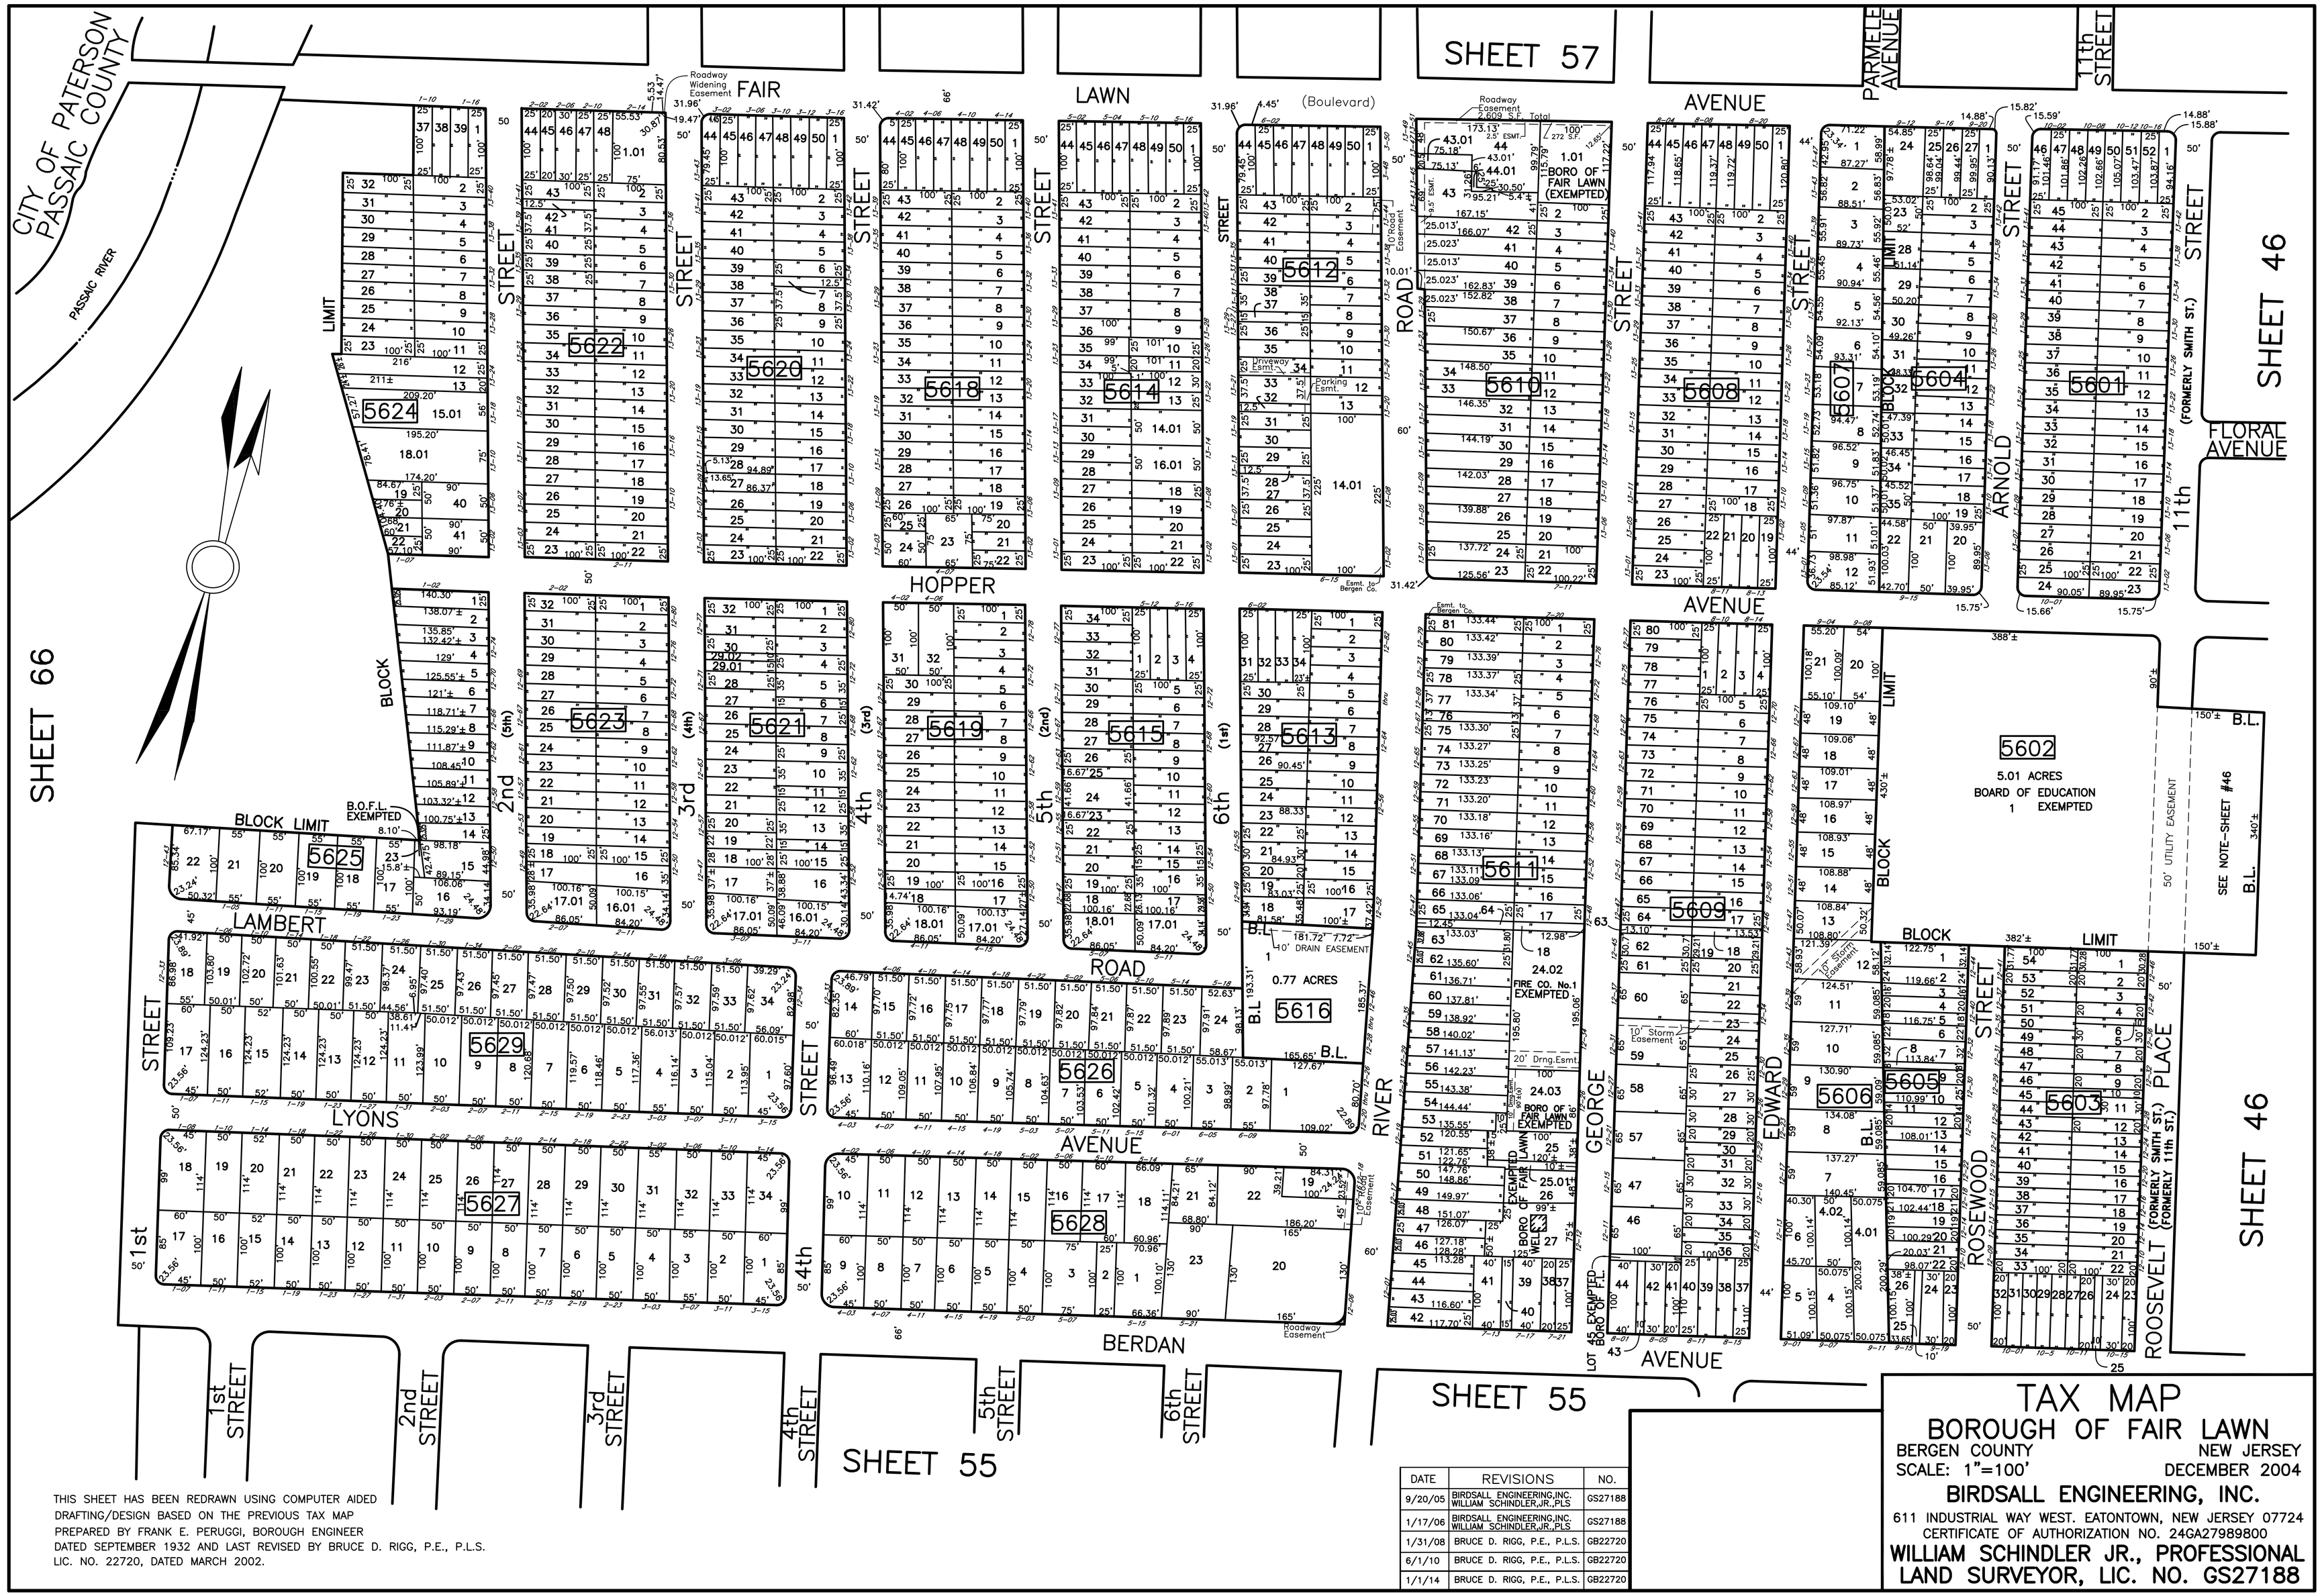

THIS SHEET HAS BEEN REDRAWN USING COMPUTER AIDED DRAFTING/DESIGN BASED ON THE PREVIOUS TAX MAP PREPARED BY FRANK E. PERUGGI, BOROUGH ENGINEER DATED SEPTEMBER 1932 AND LAST REVISED BY BRUCE D. RIGG, P.E., P.L.S. LIC. NO. 22720, DATED MARCH 2002.

DATE	REVISIONS	NO.
9/20/05	BIRDSALL ENGINEERING,INC. WILLIAM SCHINDLER,JR.,PLS	GS27188
1/17/06	BIRDSALL ENGINEERING,INC. WILLIAM SCHINDLER,JR.,PLS	GS27188
1/31/08	BRUCE D. RIGG, P.E., P.L.S.	GB22720
6/1/10	BRUCE D. RIGG, P.E., P.L.S.	GB22720
1/1/14	BRUCE D. RIGG, P.E., P.L.S.	GB22720

TAX MAP
BOROUGH OF FAIR LAWN

BERGEN COUNTY — NEW JERSEY
SCALE: 1"=100' — DECEMBER 2004

BIRDSALL ENGINEERING, INC.
611 INDUSTRIAL WAY WEST. EATONTOWN, NEW JERSEY 07724
CERTIFICATE OF AUTHORIZATION NO. 24GA27989800

WILLIAM SCHINDLER JR., PROFESSIONAL LAND SURVEYOR, LIC. NO. GS27188