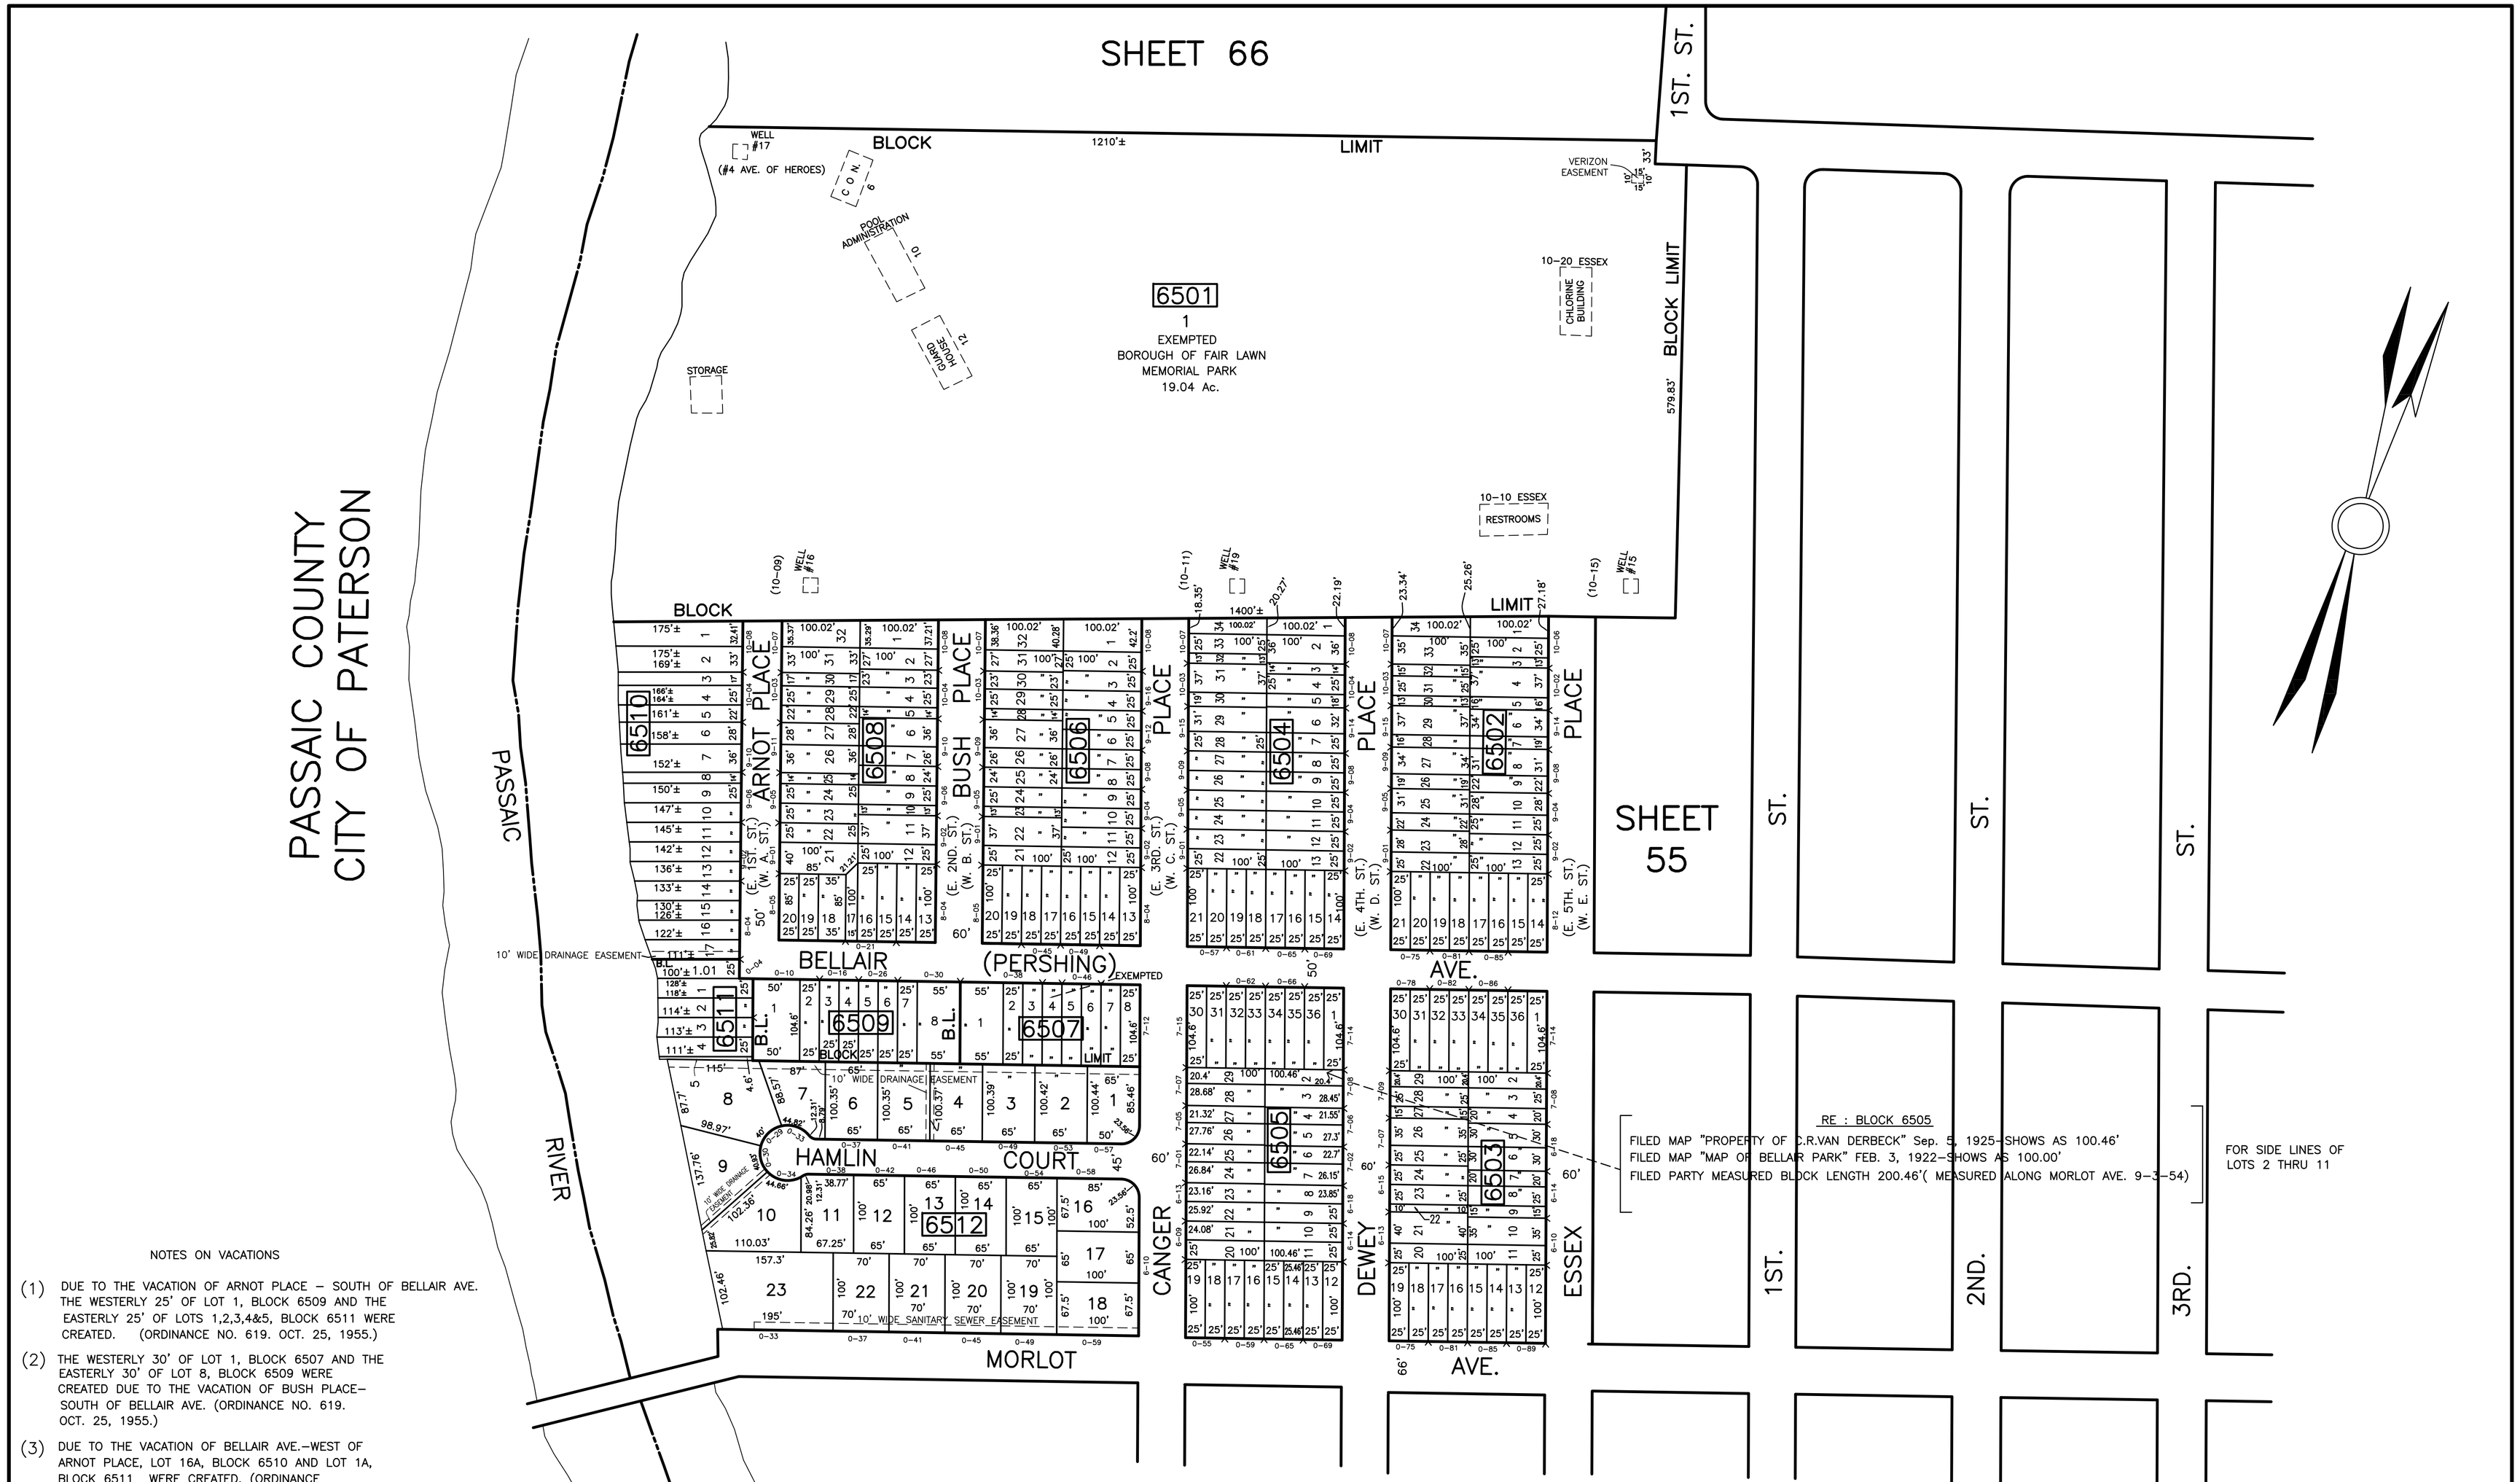

NOTES ON VACATIONS

(1) DUE TO THE VACATION OF ARNOT PLACE – SOUTH OF BELLAIR AVE. THE WESTERLY 25' OF LOT 1, BLOCK 6509 AND THE EASTERLY 25' OF LOTS 1,2,3,4&5, BLOCK 6511 WERE CREATED. (ORDINANCE NO. 619. OCT. 25, 1955.)

(2) THE WESTERLY 30' OF LOT 1, BLOCK 6507 AND THE EASTERLY 30' OF LOT 8, BLOCK 6509 WERE CREATED DUE TO THE VACATION OF BUSH PLACE– SOUTH OF BELLAIR AVE. (ORDINANCE NO. 619. OCT. 25, 1955.)

(3) DUE TO THE VACATION OF BELLAIR AVE.–WEST OF ARNOT PLACE, LOT 16A, BLOCK 6510 AND LOT 1A, BLOCK 6511 WERE CREATED. (ORDINANCE NO. 568. APRIL 13, 1954.)

THIS SHEET HAS BEEN REDRAWN USING COMPUTER AIDED DRAFTING/DESIGN BASED ON THE PREVIOUS TAX MAP PREPARED BY FRANK E. PERUGGI, BOROUGH ENGINEER DATED SEPTEMBER 1932 AND LAST REVISED BY BRUCE D. RIGG, PE., P.L.S. LIC. NO. 22720, DATED MARCH 2002.

DATE	REVISIONS	NO.
9/20/05	BIRDSALL ENGINEERING,INC. WILLIAM SCHINDLER,JR.,PLS	GS27188
1/17/06	BIRDSALL ENGINEERING,INC. WILLIAM SCHINDLER,JR.,PLS	GS27188
1/31/08	BRUCE D. RIGG, P.E., P.L.S.	GB22720
6/1/10	BRUCE D. RIGG, P.E., P.L.S.	GB22720
1/1/14	BRUCE D. RIGG, P.E., P.L.S.	GB22720

TAX MAP
BOROUGH OF FAIR LAWN

BERGEN COUNTY NEW JERSEY
SCALE: 1"=100' DECEMBER 2004

BIRDSALL ENGINEERING, INC.

611 INDUSTRIAL WAY WEST. EATONTOWN, NEW JERSEY 07724
CERTIFICATE OF AUTHORIZATION NO. 24GA27989800

WILLIAM SCHINDLER JR., PROFESSIONAL LAND SURVEYOR, LIC. NO. GS27188